~~1-270~~
11-7-4

MAP OF
PERMANENT HIGHWAY NO. 7 Road No. 45
KITTITAS COUNTY Hanson

Scale 1"=400'
Approved: Apr. 15, 1916 H. G. Foraker
Assistant Highway Commissioner.
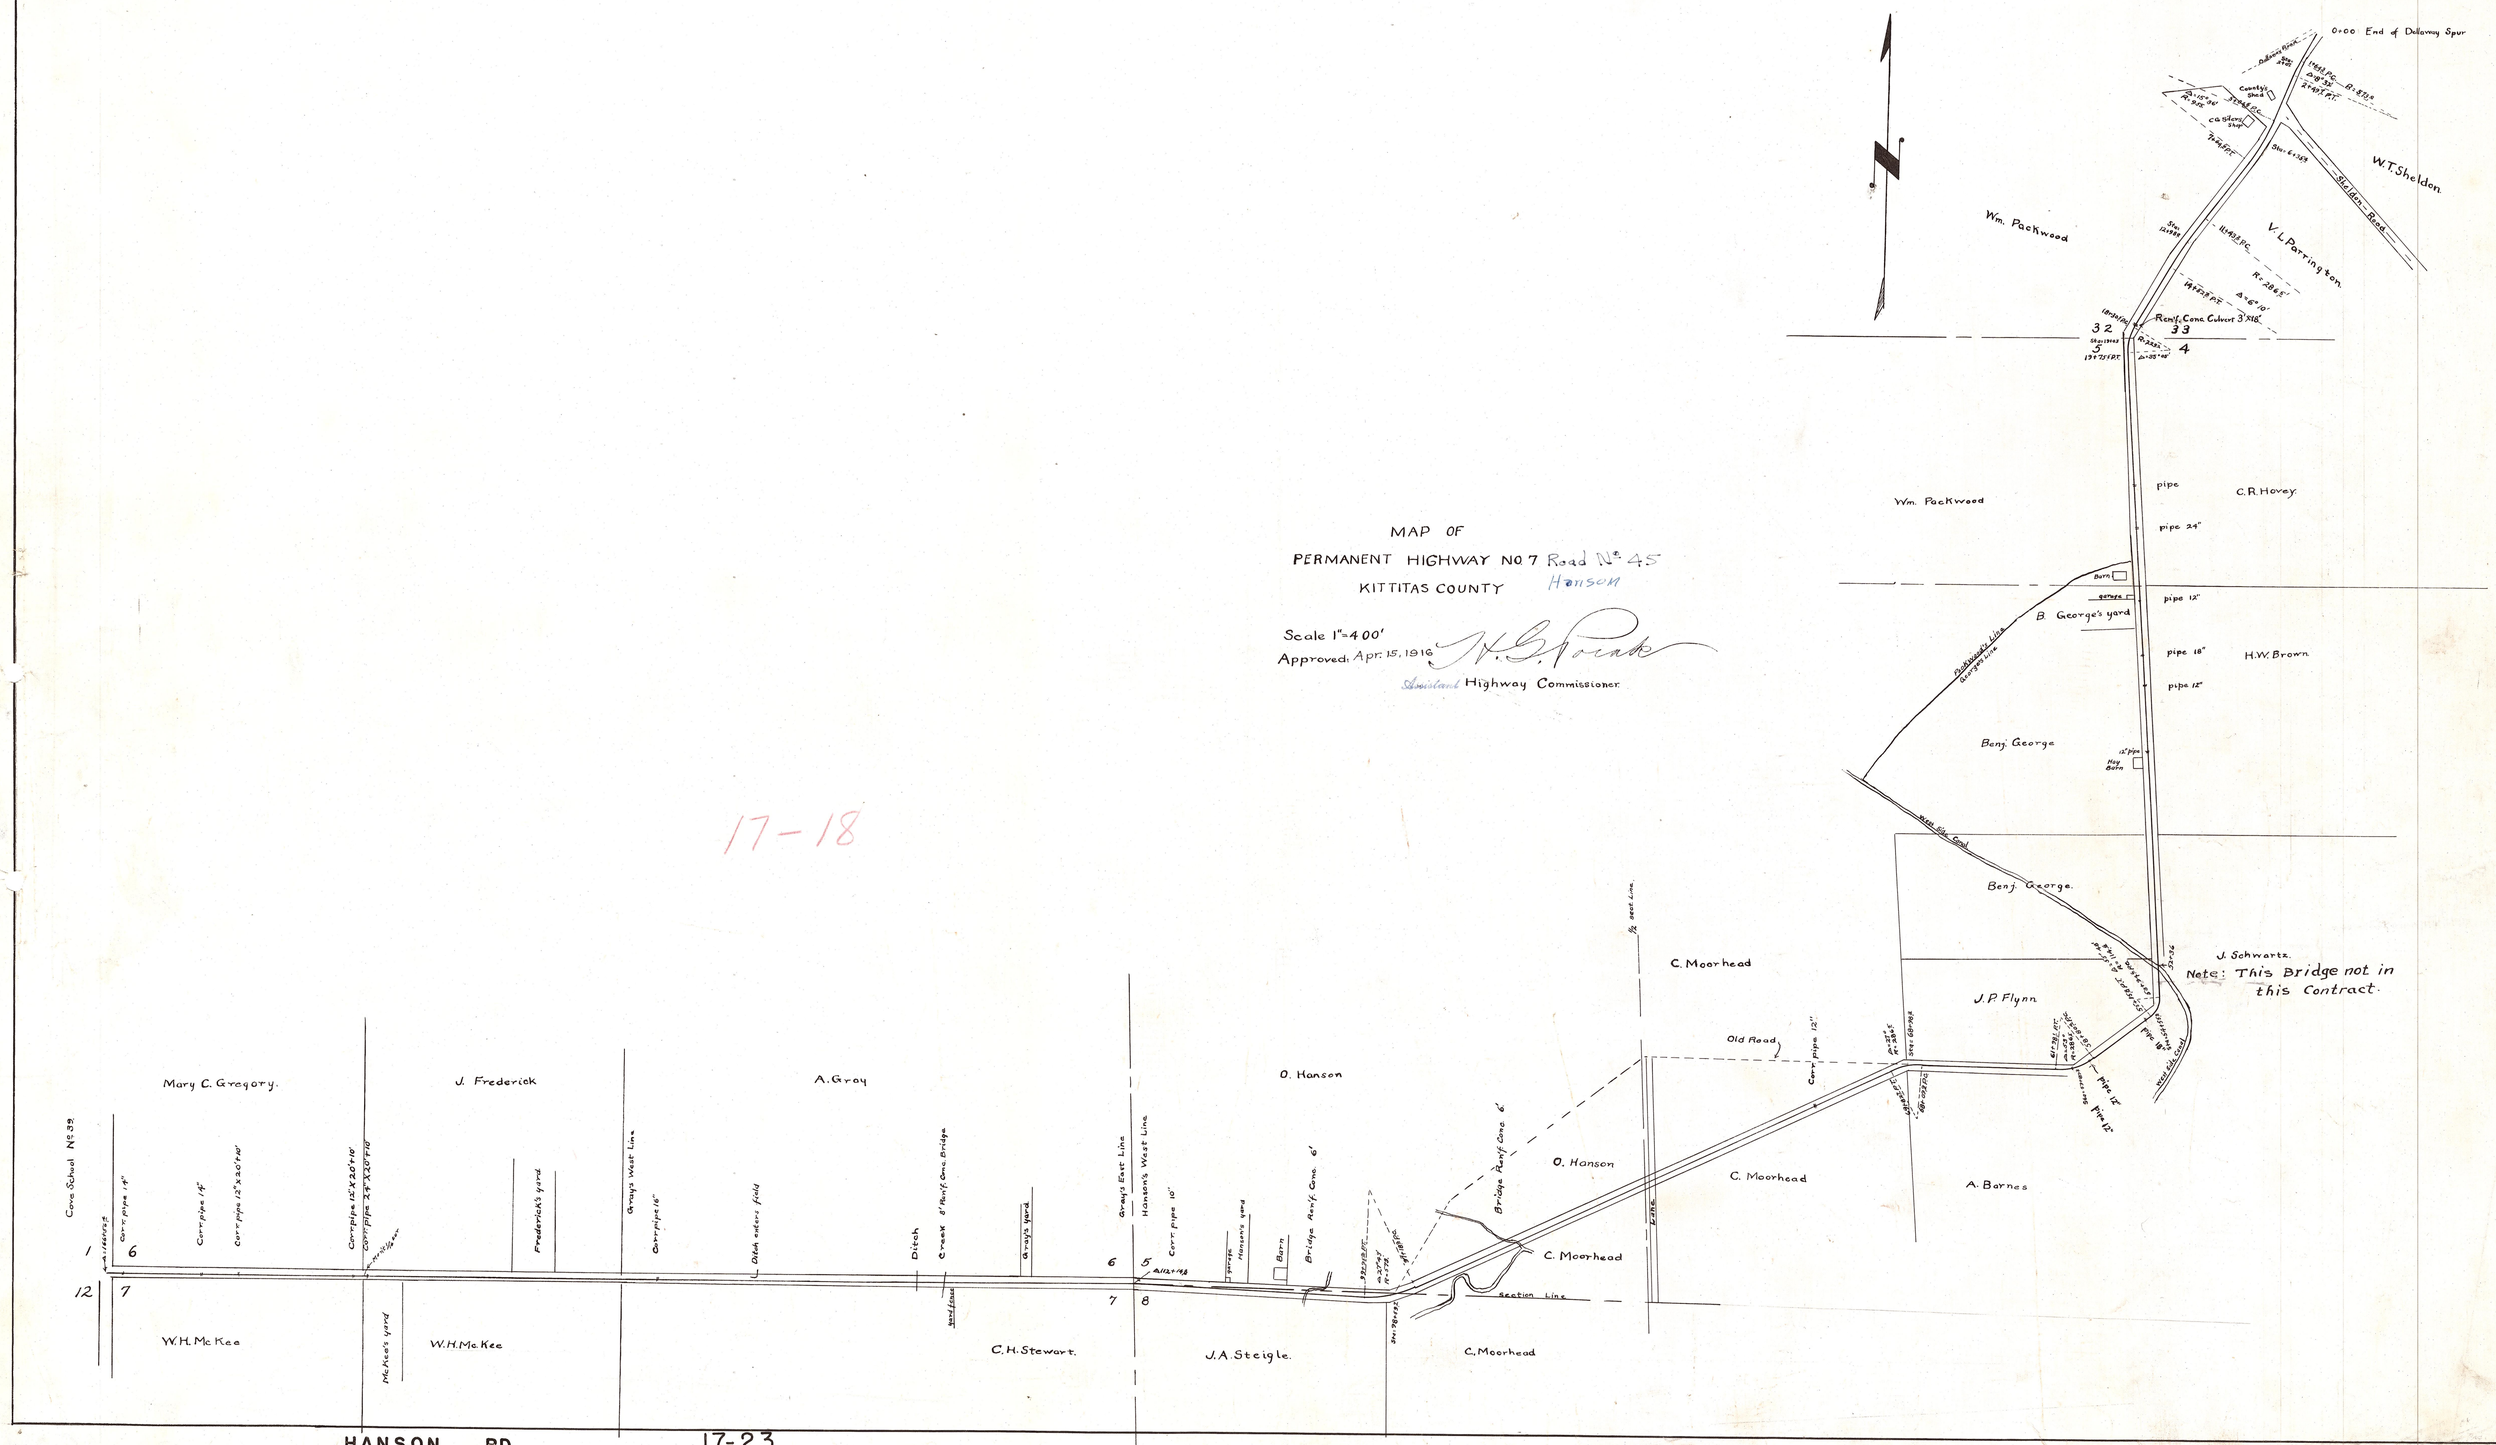
17-18