


Existing



HABERMAN/
TIREY BLA
SECTIONS 28 & 29,
T. 18 N., R. 19 E., W.M.

RECEIVED
AUG 26 2026

Kittitas County CDS

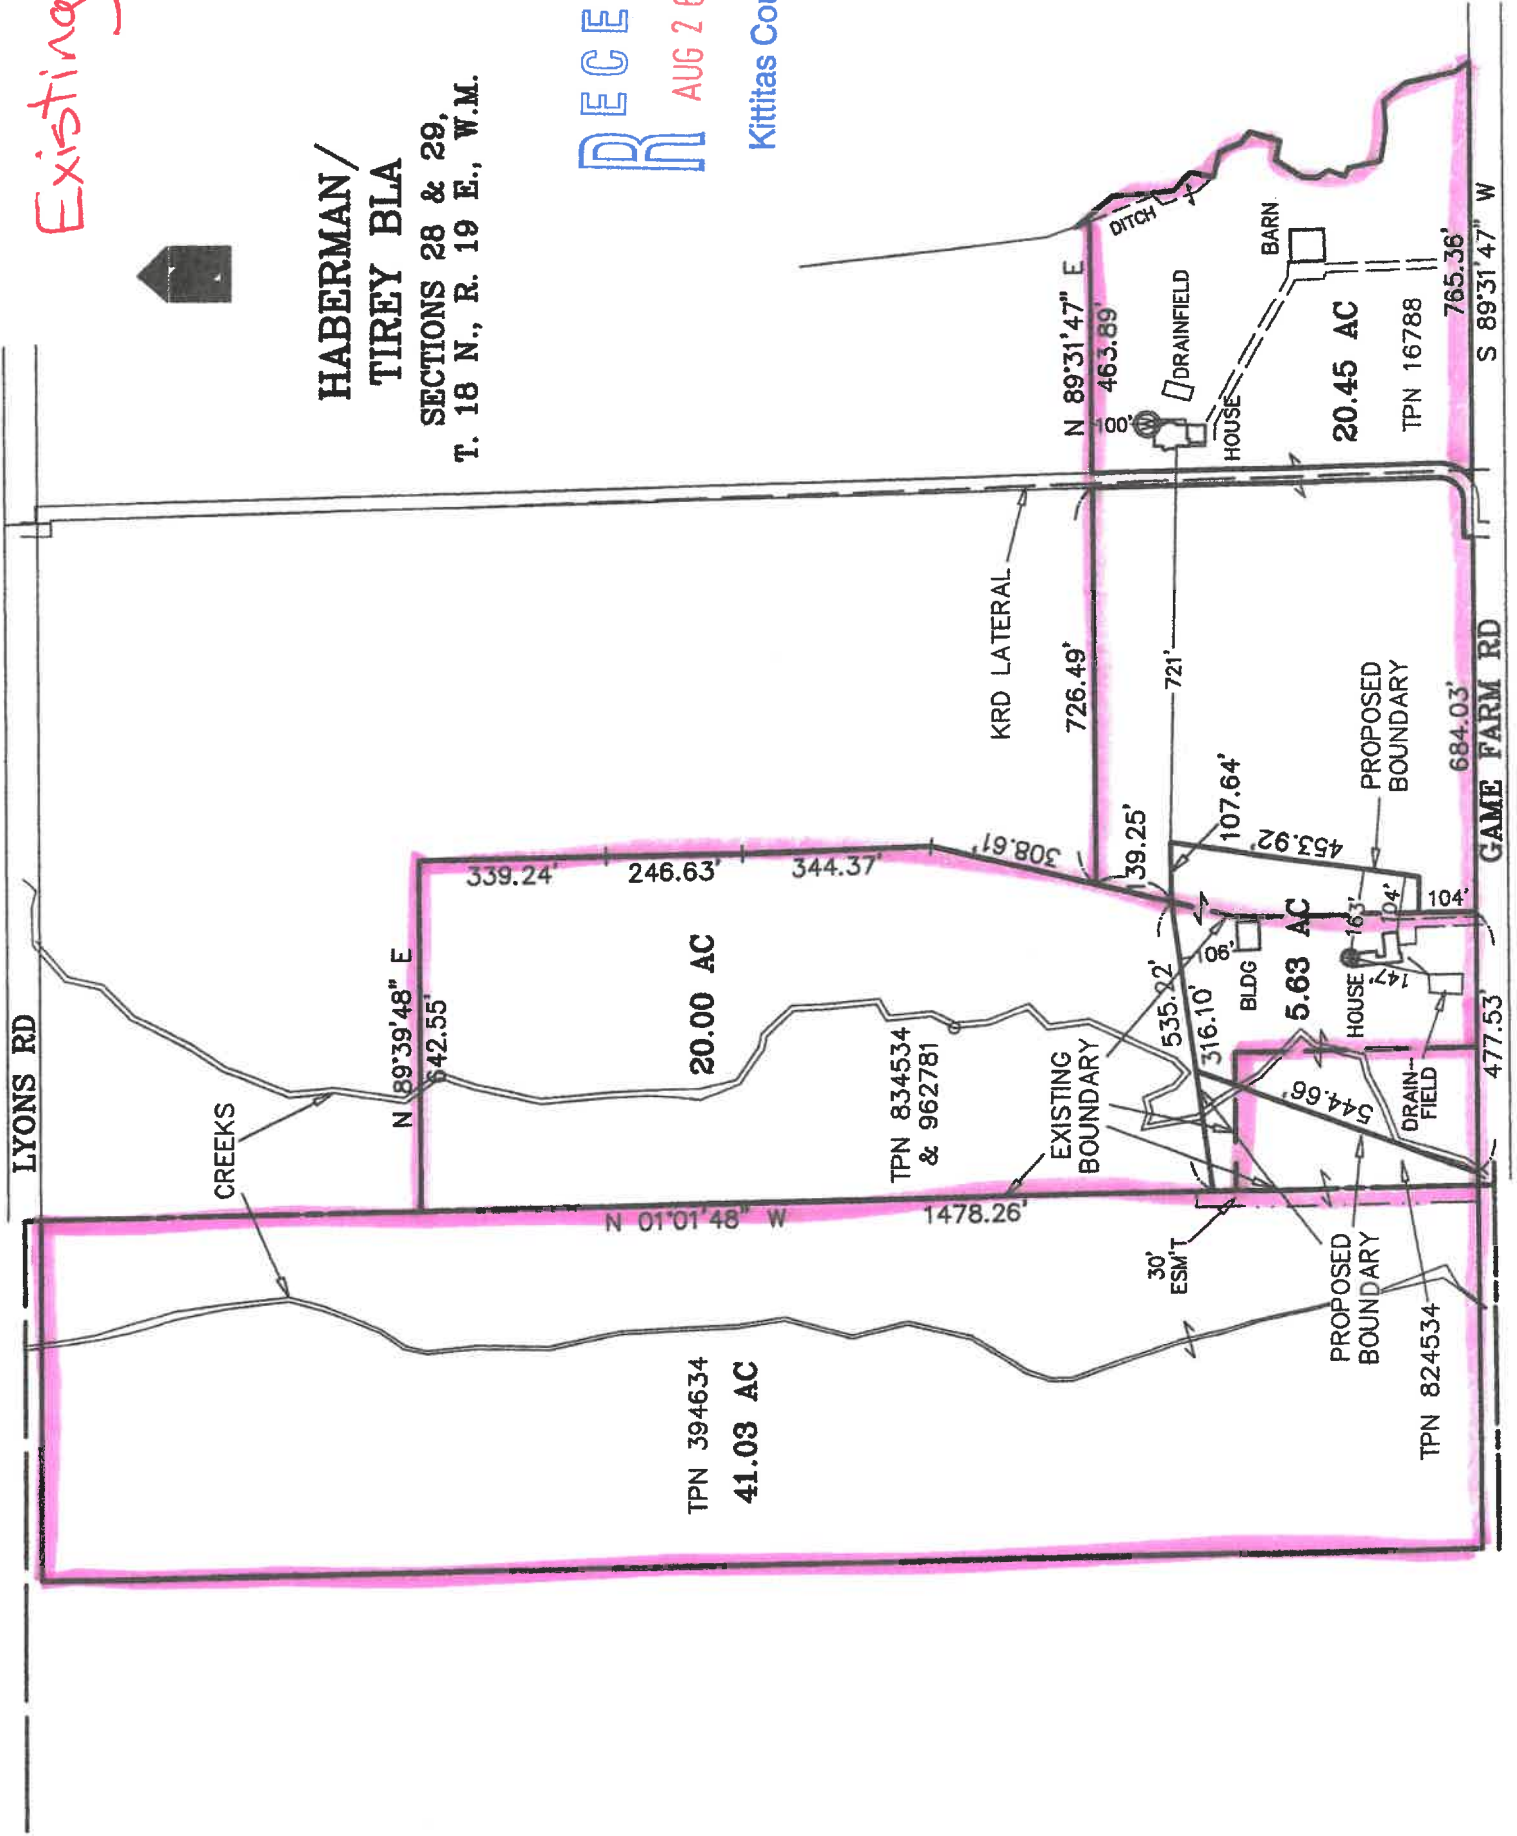

LYONS RD


Proposed



HABERMAN/
TIREY BLA
SECTIONS 28 & 29,
T. 18 N., R. 19 E., W.M.

RECEIVED
AUG 26 2026


Kittitas County CDS

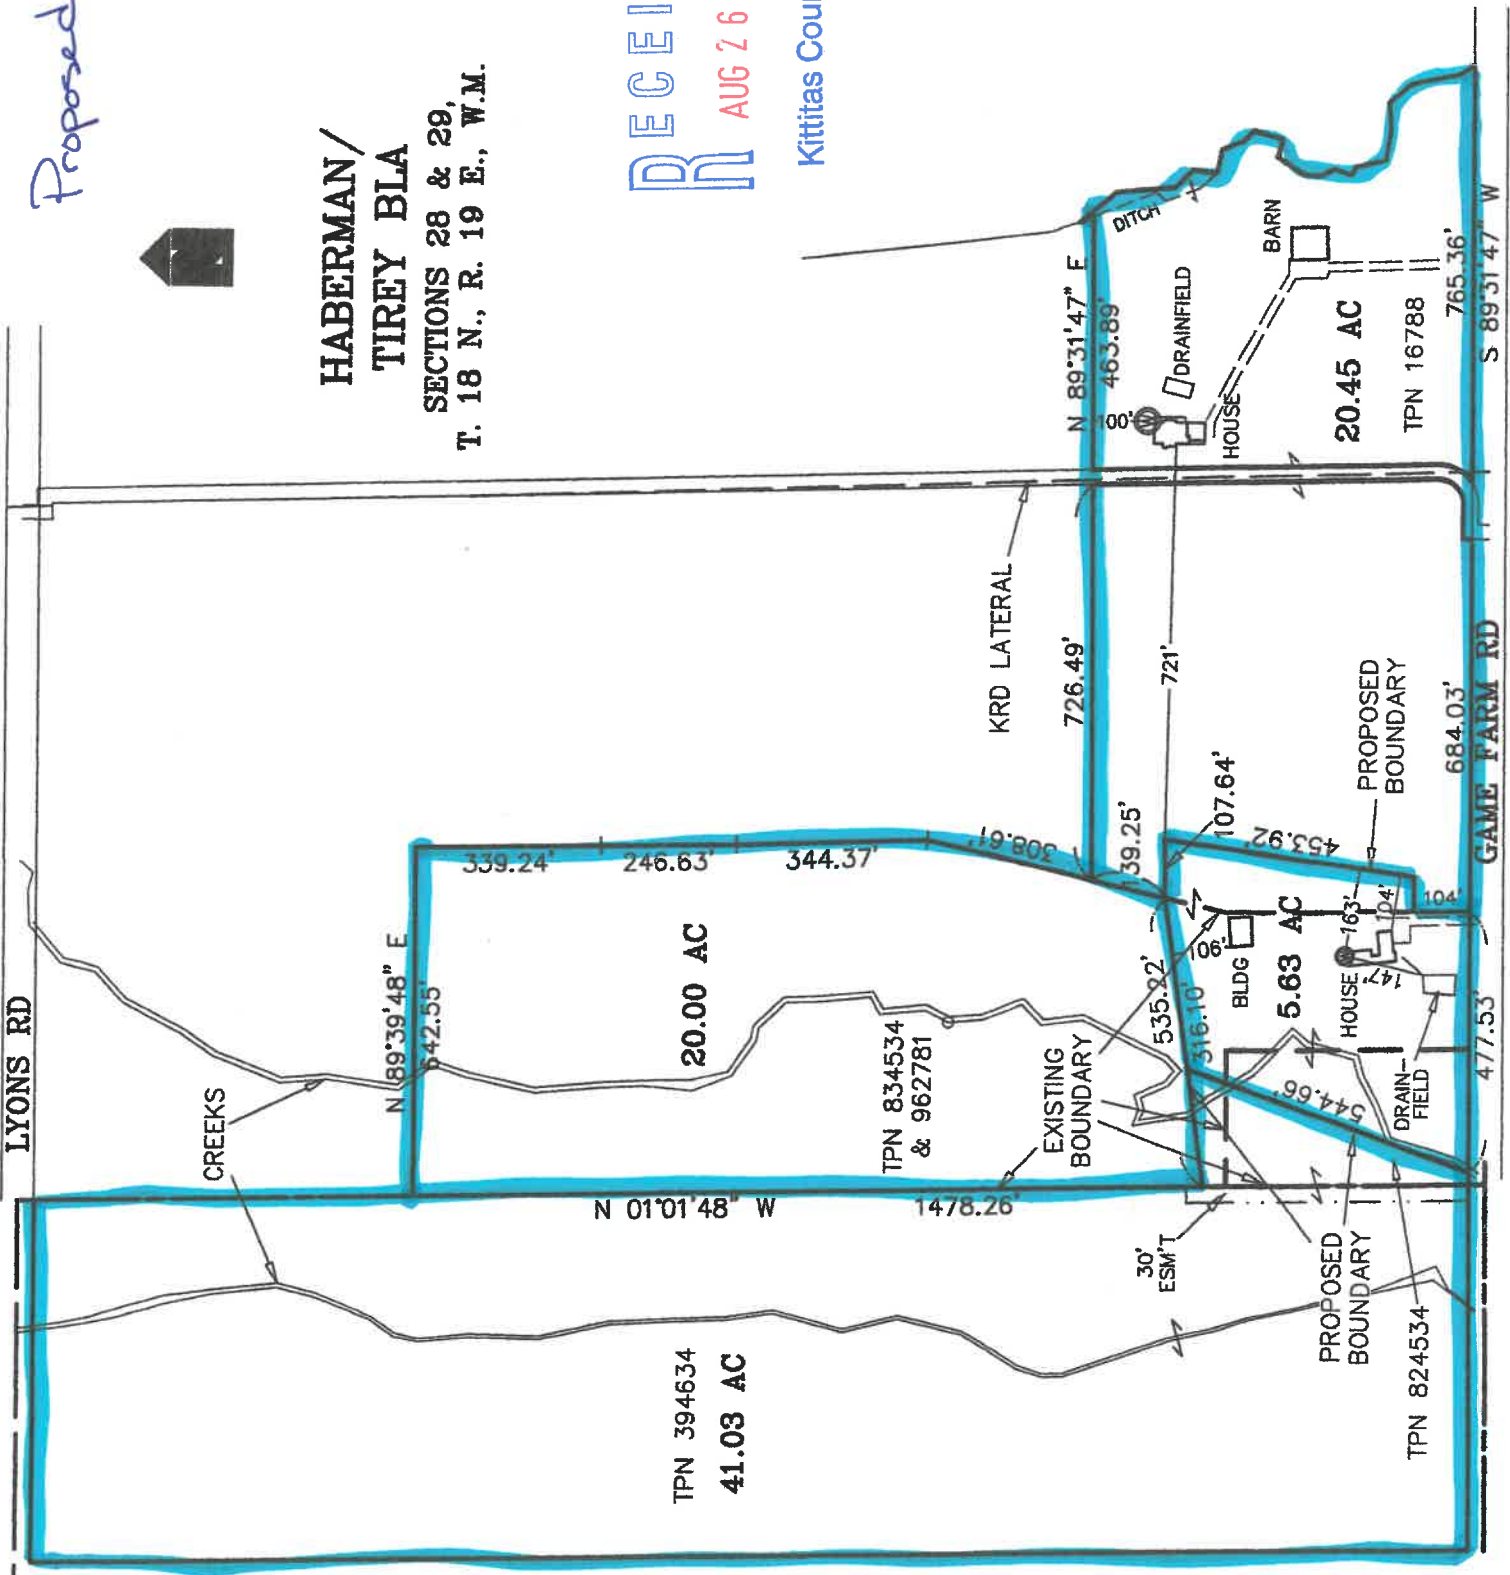


Site Plan
3821 Grane Farm Rd

RECEIVED
AUG 26 2026

Kittitas County CDS

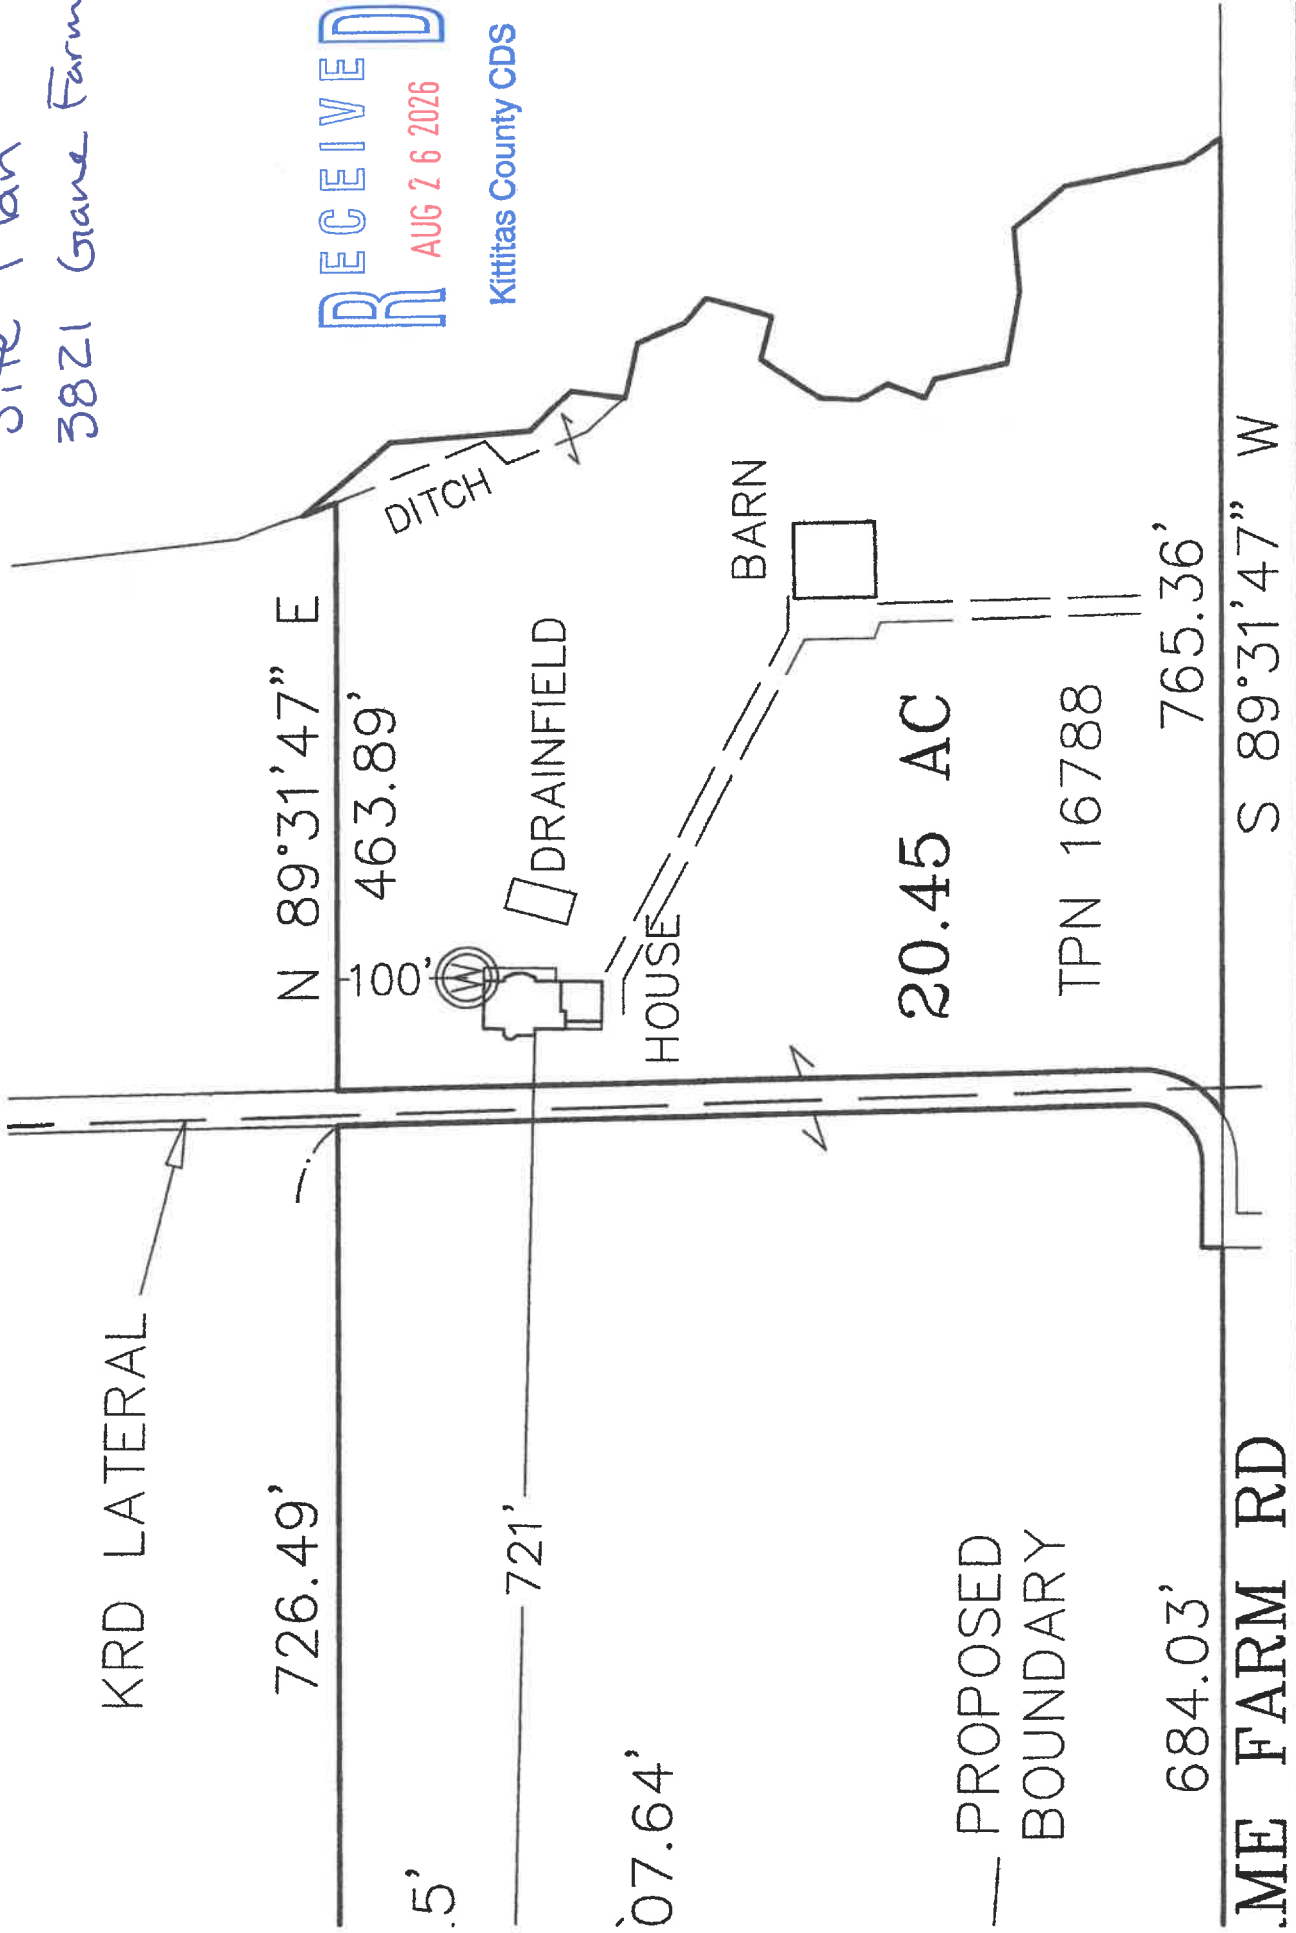

Site Plan
3451 Crane Farm Rd.

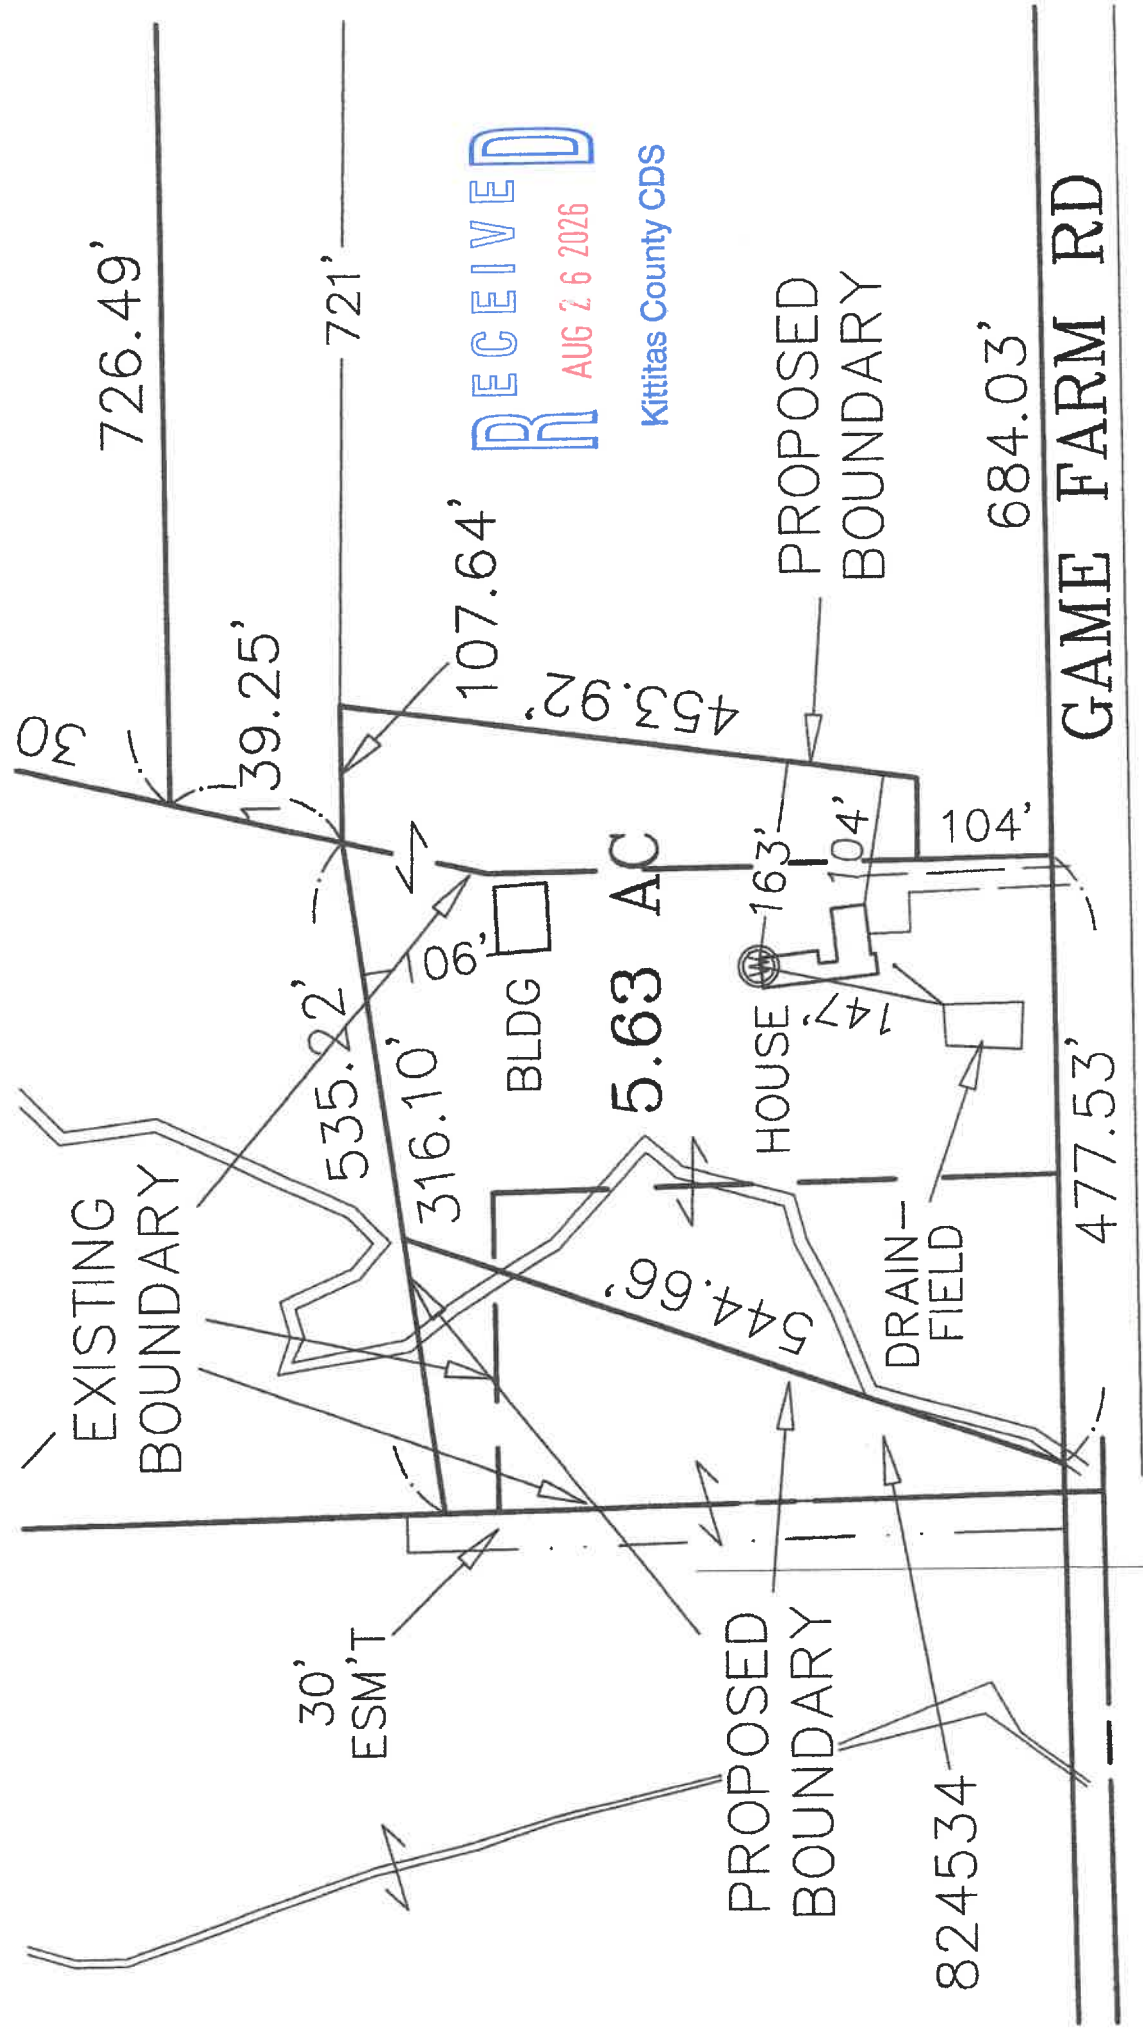

RECEIVED
AUG 26 2026
Kittitas County CDS

Previous Survey
RECEIVED
 AUG 26 2023
 Kittitas County CDS

RECORD OF SURVEY PART OF THE SOUTHWEST QUARTER OF SECTION 28, TOWNSHIP 18 NORTH, RANGE 19 EAST, W.M.

