



BL-26-00011 Teanaway Ridge

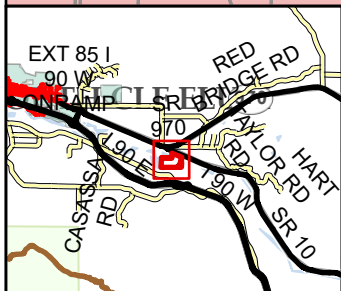

Fire District

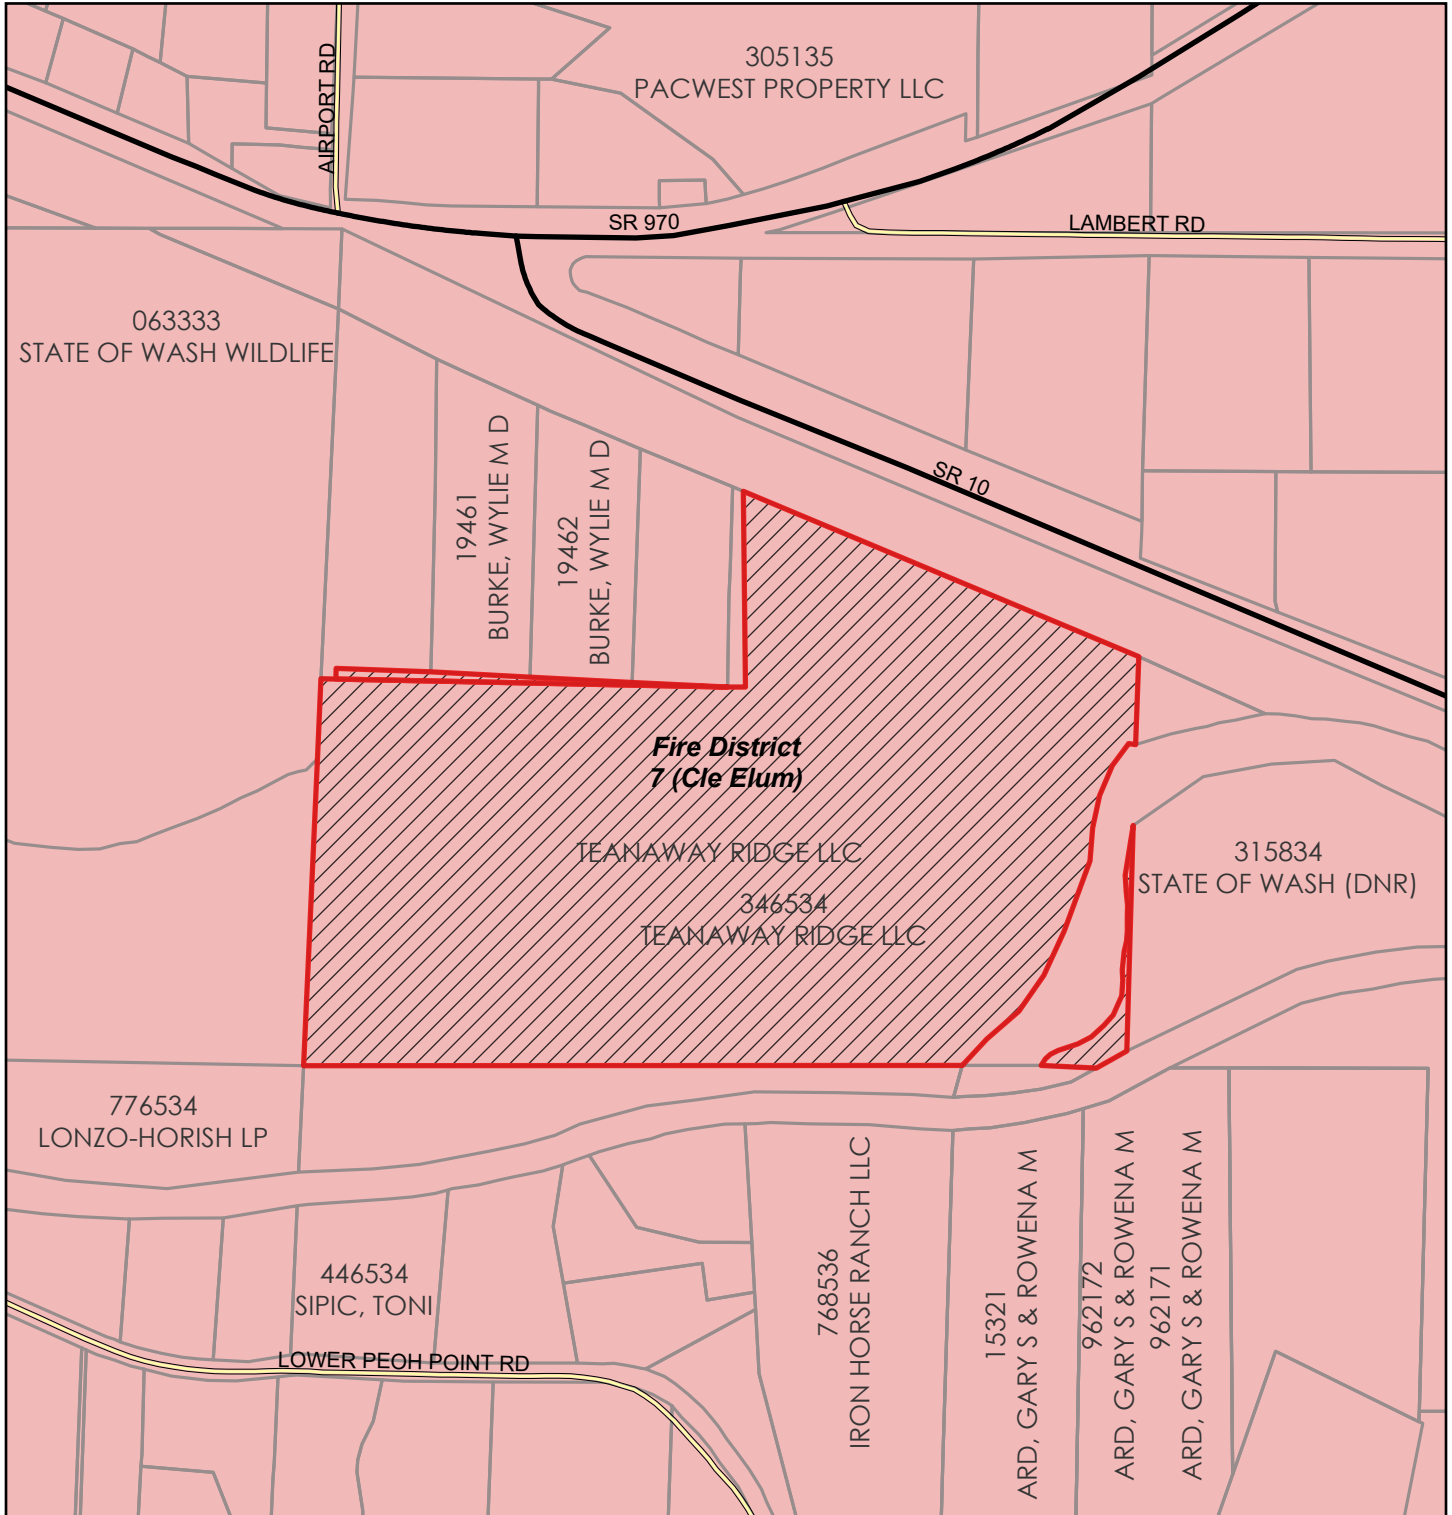

Kittitas County GIS

2026

Coordinate System: NAD 1983 StatePlane Washington South FIPS 4602 Feet

