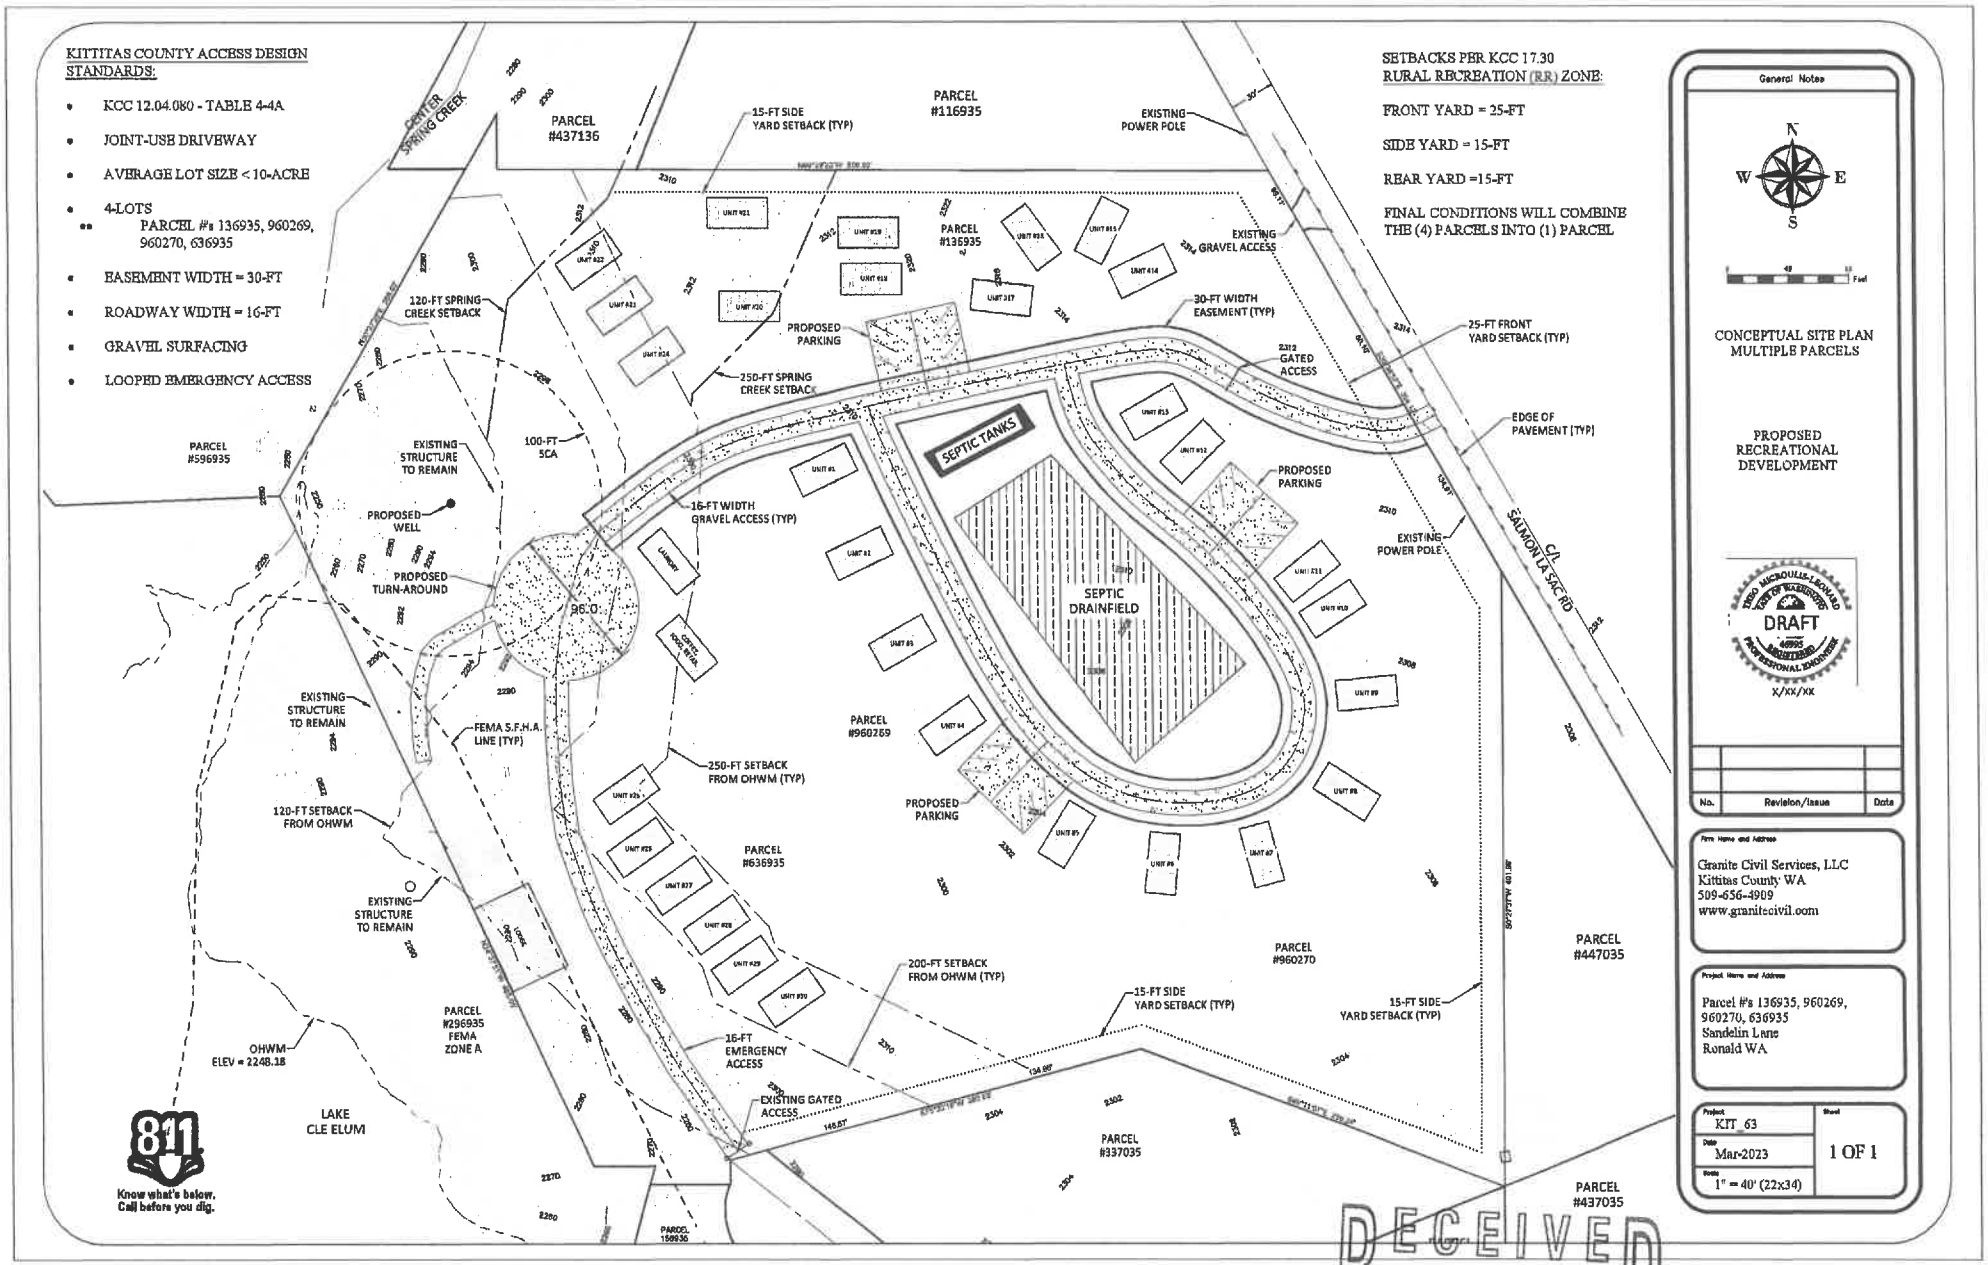

General Notes

CONCEPTUAL SITE PLAN
MULTIPLE PARCELS

PROPOSED
RECREATIONAL
DEVELOPMENT

DRAFT

X/XX/XX

No.	Revision/Issue	Date

Firm Name and Address

Granite Civil Services, LLC
Kittitas County WA
509-656-4909
www.granitecivil.com

Project Name and Address

Parcel #'s 136935, 960269, 960270, 636935
Sandelin Lane
Ronald WA

Project	Sheet
KIT_63	1 OF 1
Date: Mar-2023	
Scale: 1" = 40' (22x34)	

RECEIVED
APR 05 2023
Kittitas County CDS