Propose #1 - Use Lot 9 & 6 Propose #2 - Use Lot 8, 7 & 6

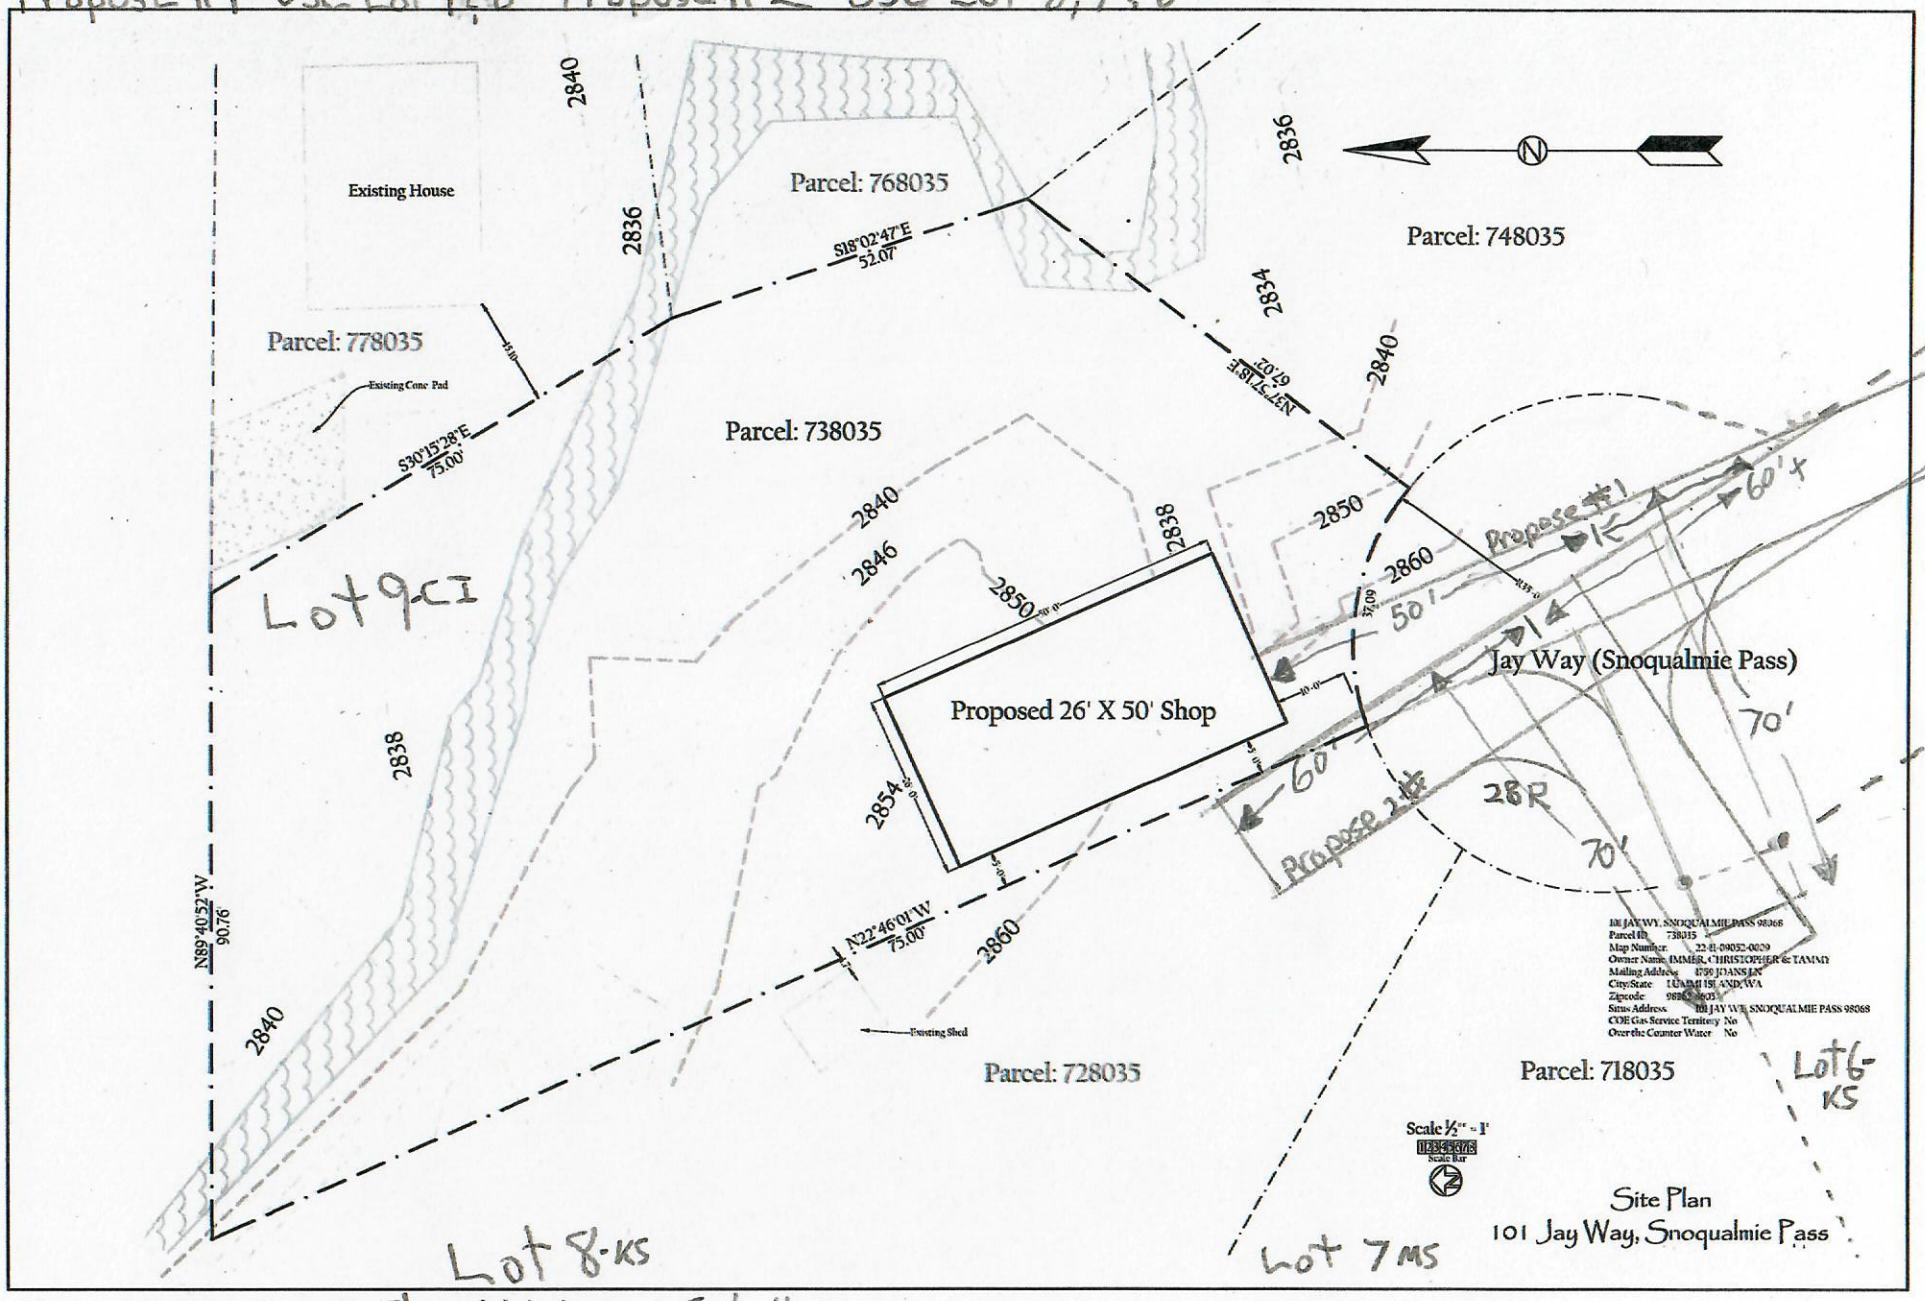

Chris Immer, Munir Shamkhi & Kari Schaller