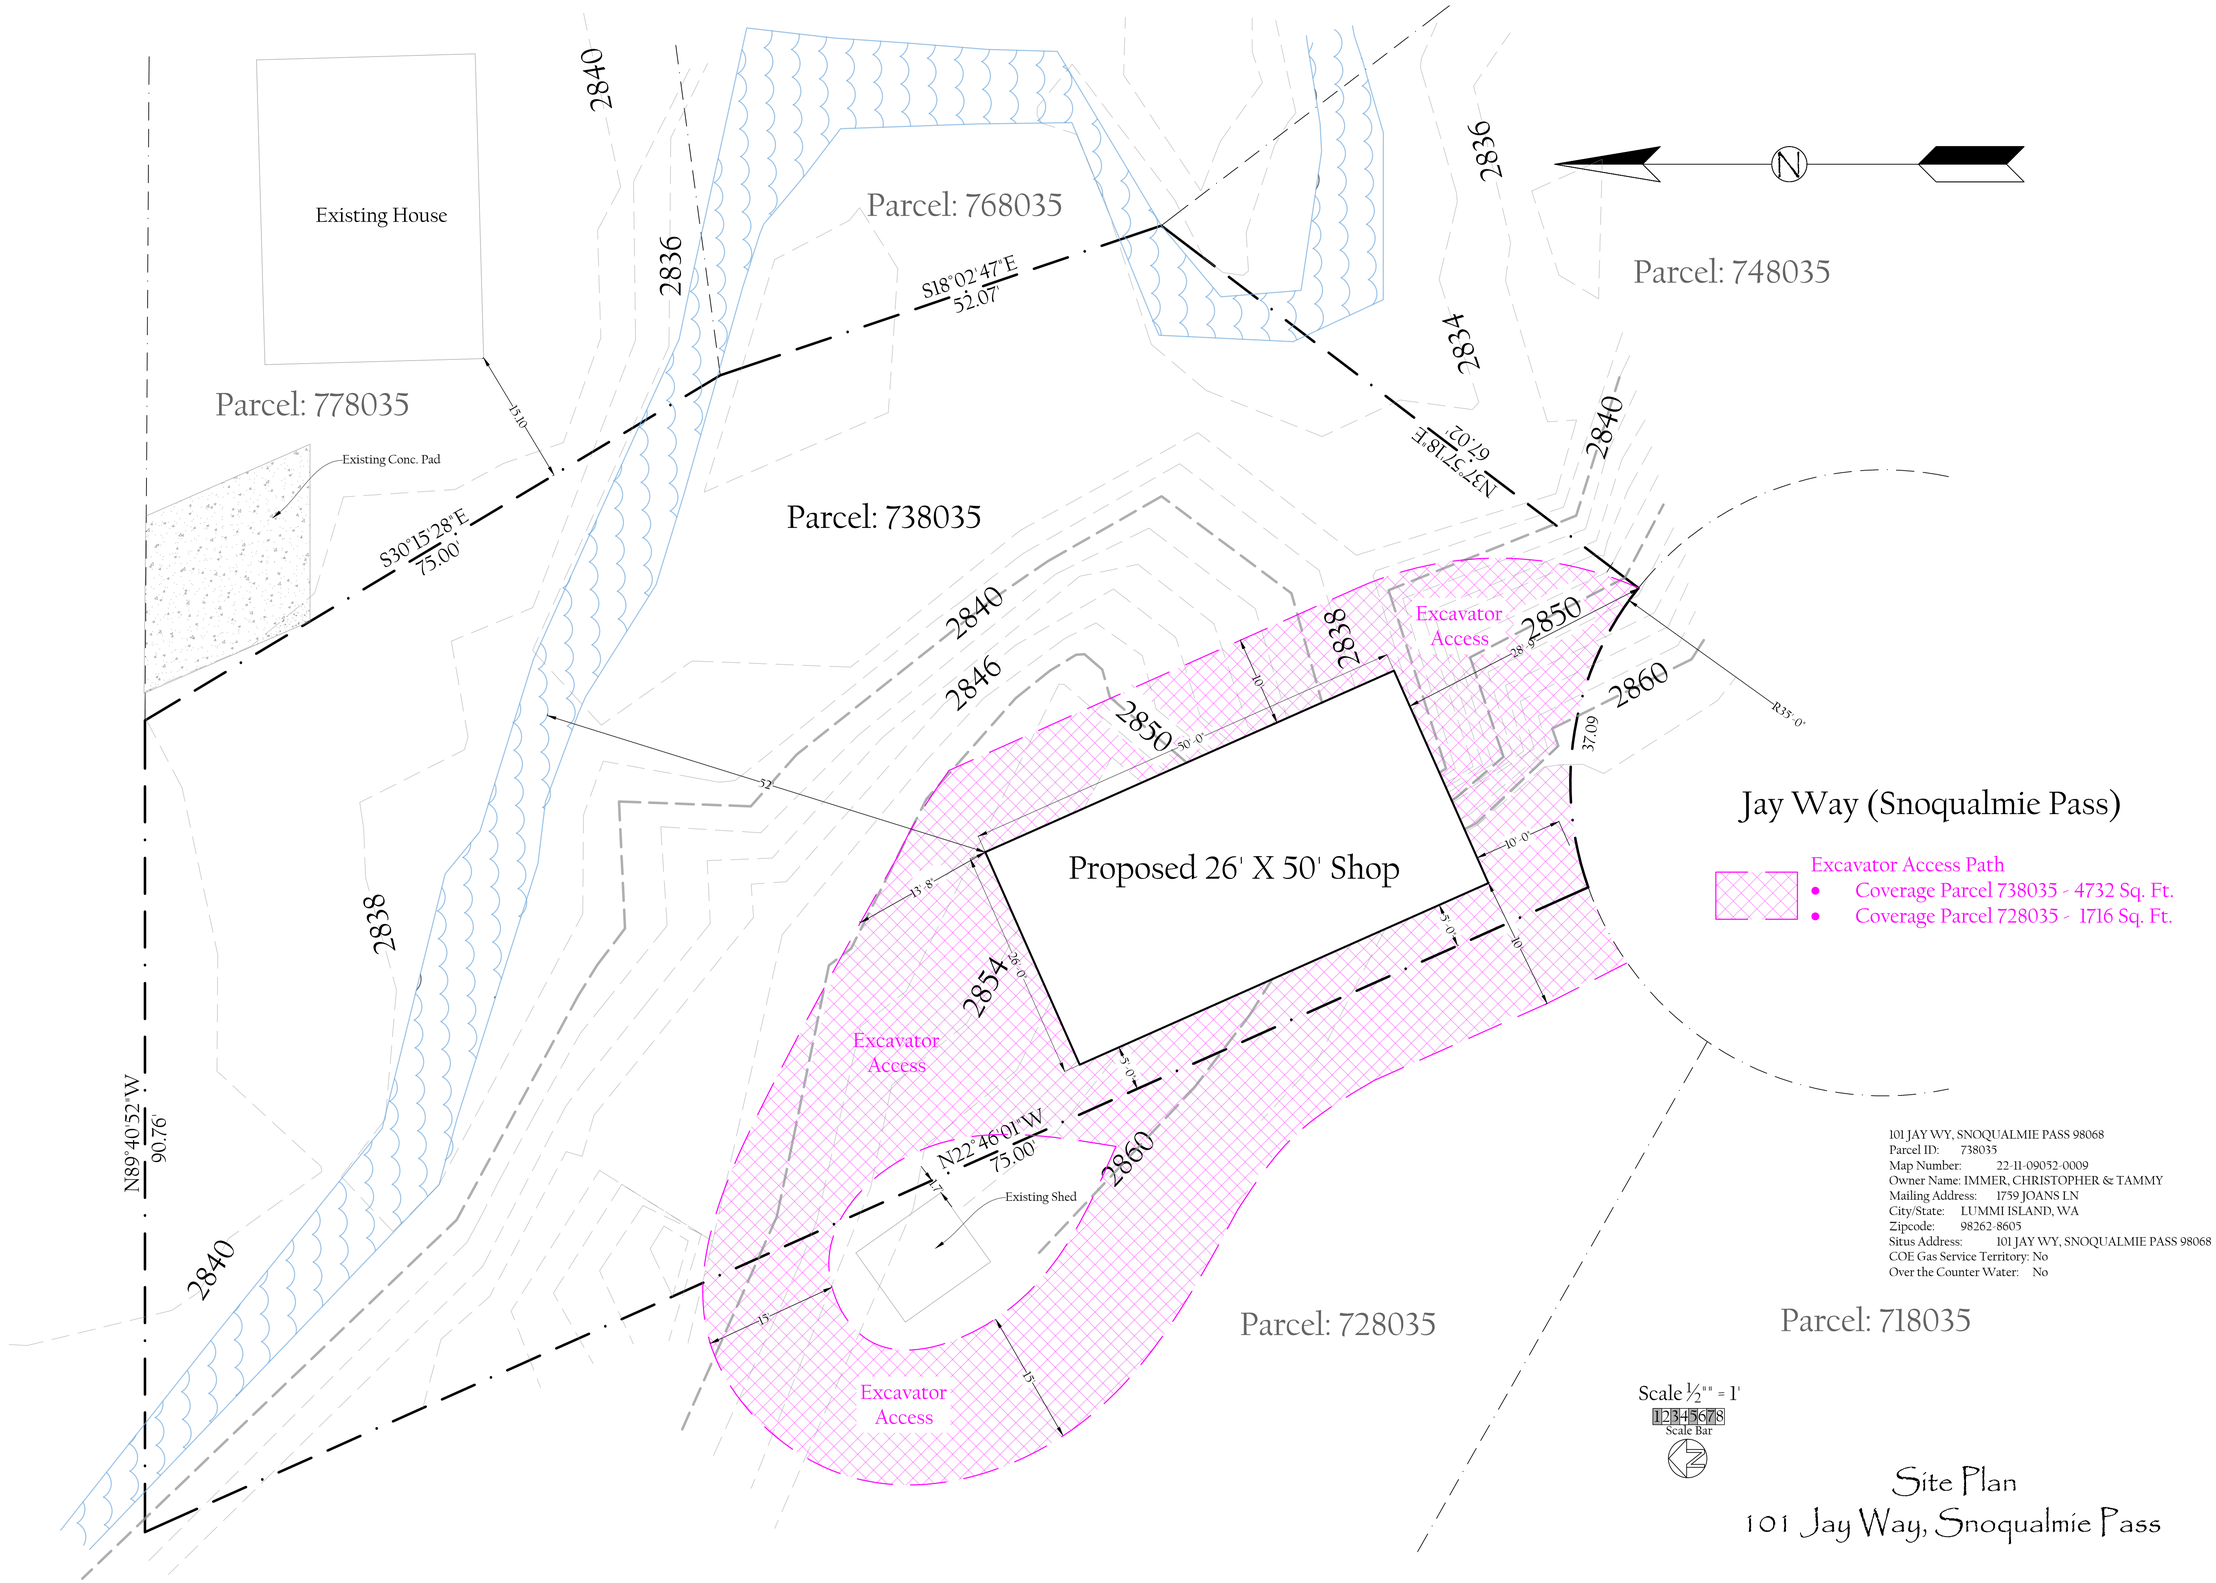
Existing House
Parcel: 778035
Existing Conc. Pad
Parcel: 768035
Parcel: 748035
Parcel: 738035
Parcel: 728035
Parcel: 718035
S18°02'47"E
52.07'
S30°15'28"E
75.00'
N37°57'18"E
67.02'
N89°40'52"W
90.79'
N22°46'01"W
75.00'
Existing Shed
Proposed 26' X 50' Shop
Excavator Access
Excavator Access
Excavator Access
Jay Way (Snoqualmie Pass)
Excavator Access Path
• Coverage Parcel 738035 - 4732 Sq. Ft.
• Coverage Parcel 728035 - 1716 Sq. Ft.
101 JAY WY, SNOQUALMIE PASS 98068
Parcel ID: 738035
Map Number: 22-11-09052-0009
Owner Name: IMMER, CHRISTOPHER & TAMMY
Mailing Address: 1759 JOANS LN
City/State: LUMMI ISLAND, WA
Zipcode: 98262-8605
Situs Address: 101 JAY WY, SNOQUALMIE PASS 98068
COE Gas Service Territory: No
Over the Counter Water: No
Scale ½"" = 1'
Scale Bar
Site Plan
101 Jay Way, Snoqualmie Pass