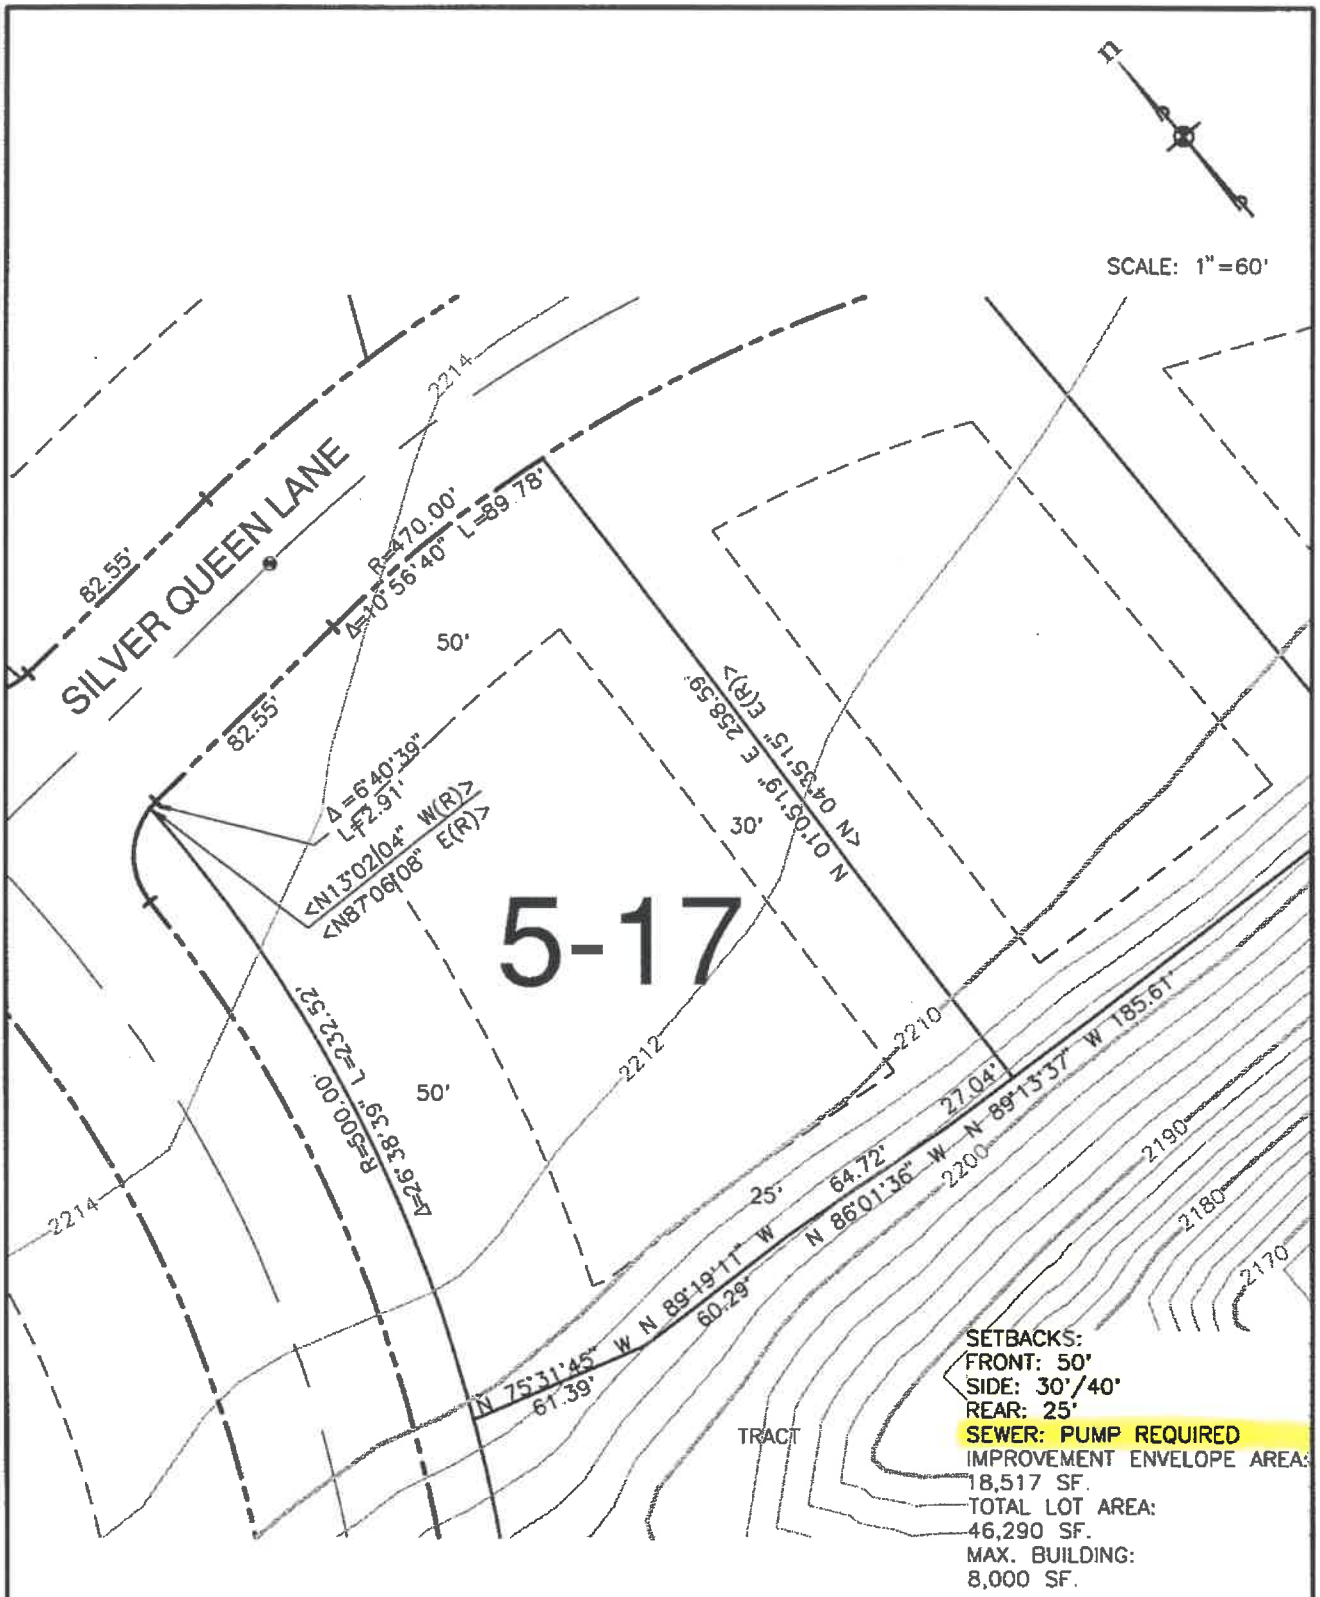

DATE : 10/14/04

ESM CONSULTING ENGINEERS LLC
11714 North Creek Parkway N.
Suite 101
Bothell, WA 98011
www.esmcivil.com
FEDERAL WAY (253) 838-6113
BOTHELL (425) 415-6144
CLE ELUM (509) 674-1905
Civil Engineering
Public Works
Land Surveying
Project Management
Land Planning
Landscape Architecture

TUMBLE CREEK HOME SITE DIAGRAM
LOT 17, DIVISION 5

40 Silver Queen