BOUNDARY AND TOPOGRAPHIC SURVEY

LOTS 34 & 35, SUNCADIA - PHASE 2, DIVISION 7, BLOCK 2

WITHIN THE NW1/4 OF THE SE1/4 OF SECTION 13, TOWNSHIP 20 NORTH, RANGE 14 EAST, W.M., KITTITAS COUNTY, WASHINGTON

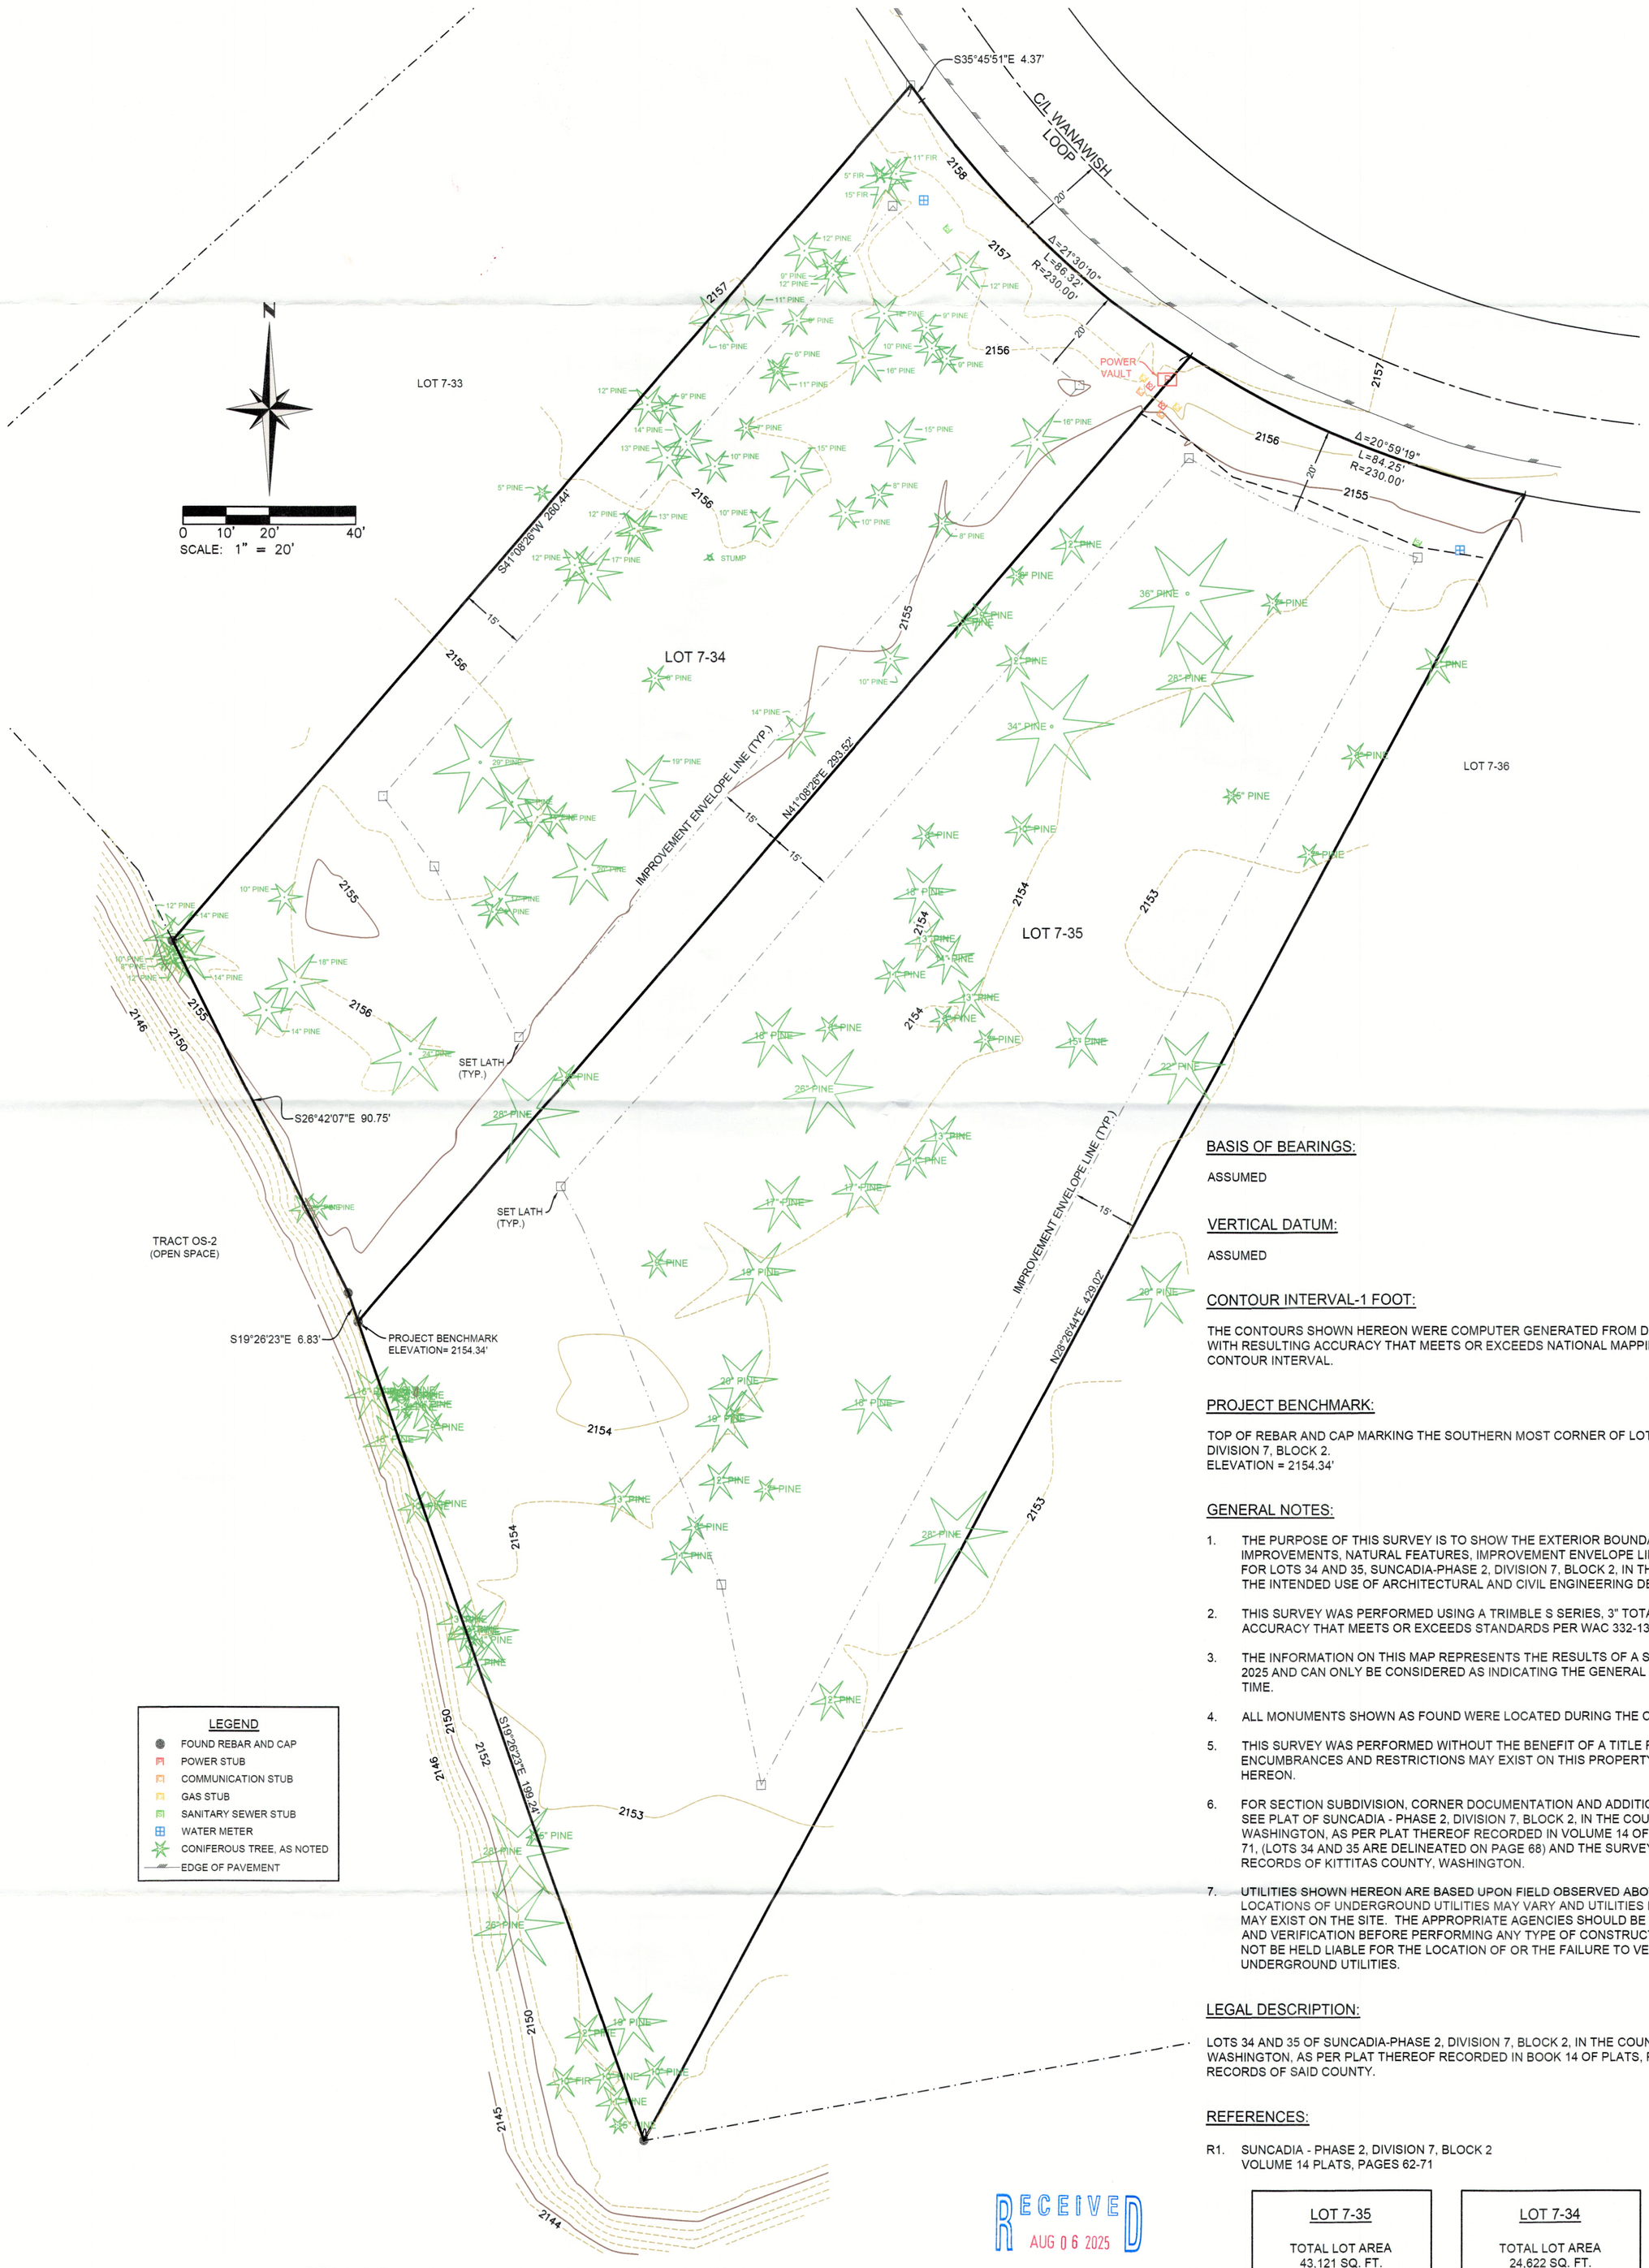

BASIS OF BEARINGS:

ASSUMED

VERTICAL DATUM:

ASSUMED

CONTOUR INTERVAL-1 FOOT:

THE CONTOURS SHOWN HEREON WERE COMPUTER GENERATED FROM DIRECT FIELD OBSERVATIONS WITH RESULTING ACCURACY THAT MEETS OR EXCEEDS NATIONAL MAPPING STANDARDS, ONE-HALF THE CONTOUR INTERVAL.

PROJECT BENCHMARK:

TOP OF REBAR AND CAP MARKING THE SOUTHERN MOST CORNER OF LOT 34, SUNCADIA-PHASE 2, DIVISION 7, BLOCK 2.
ELEVATION = 2154.34'

GENERAL NOTES:

1. THE PURPOSE OF THIS SURVEY IS TO SHOW THE EXTERIOR BOUNDARY LINES, EXISTING SITE IMPROVEMENTS, NATURAL FEATURES, IMPROVEMENT ENVELOPE LINES, AND EXISTING TERRAIN FOR LOTS 34 AND 35, SUNCADIA-PHASE 2, DIVISION 7, BLOCK 2, IN THE COUNTY OF KITTITAS, FOR THE INTENDED USE OF ARCHITECTURAL AND CIVIL ENGINEERING DESIGN.
2. THIS SURVEY WAS PERFORMED USING A TRIMBLE S SERIES, 3" TOTAL STATION WITH RESULTING ACCURACY THAT MEETS OR EXCEEDS STANDARDS PER WAC 332-130-090.
3. THE INFORMATION ON THIS MAP REPRESENTS THE RESULTS OF A SURVEY MADE IN FEBRUARY 2025 AND CAN ONLY BE CONSIDERED AS INDICATING THE GENERAL CONDITIONS EXISTING AT THAT TIME.
4. ALL MONUMENTS SHOWN AS FOUND WERE LOCATED DURING THE COURSE OF THIS SURVEY.
5. THIS SURVEY WAS PERFORMED WITHOUT THE BENEFIT OF A TITLE REPORT. EASEMENTS, ENCUMBRANCES AND RESTRICTIONS MAY EXIST ON THIS PROPERTY THAT ARE NOT SHOWN HEREON.
6. FOR SECTION SUBDIVISION, CORNER DOCUMENTATION AND ADDITIONAL SURVEY INFORMATION, SEE PLAT OF SUNCADIA - PHASE 2, DIVISION 7, BLOCK 2, IN THE COUNTY OF KITTITAS, STATE OF WASHINGTON, AS PER PLAT THEREOF RECORDED IN VOLUME 14 OF PLATS, PAGE(S) 62 THROUGH 71, (LOTS 34 AND 35 ARE DELINEATED ON PAGE 68) AND THE SURVEYS REFERENCED THEREON, RECORDS OF KITTITAS COUNTY, WASHINGTON.
7. UTILITIES SHOWN HEREON ARE BASED UPON FIELD OBSERVED ABOVE GROUND EVIDENCE. ACTUAL LOCATIONS OF UNDERGROUND UTILITIES MAY VARY AND UTILITIES NOT SHOWN ON THIS SURVEY MAY EXIST ON THE SITE. THE APPROPRIATE AGENCIES SHOULD BE CONTACTED FOR POTHOLING AND VERIFICATION BEFORE PERFORMING ANY TYPE OF CONSTRUCTION. THE SURVEYOR SHALL NOT BE HELD LIABLE FOR THE LOCATION OF OR THE FAILURE TO VERIFY THE LOCATION OF UNDERGROUND UTILITIES.

LEGAL DESCRIPTION:

LOTS 34 AND 35 OF SUNCADIA-PHASE 2, DIVISION 7, BLOCK 2, IN THE COUNTY OF KITTITAS, STATE OF WASHINGTON, AS PER PLAT THEREOF RECORDED IN BOOK 14 OF PLATS, PAGES 62 THROUGH 71, RECORDS OF SAID COUNTY.

REFERENCES:

R1. SUNCADIA - PHASE 2, DIVISION 7, BLOCK 2
VOLUME 14 PLATS, PAGES 62-71

RECEIVED
AUG 06 2025
Kittitas County CDS

LOT 7-35

TOTAL LOT AREA
43,121 SQ. FT.
0.990 ACRE

IMPROVEMENT ENVELOPE
22,532 SQ. FT.
0.517 ACRE

LOT 7-34

TOTAL LOT AREA
24,622 SQ. FT.
0.565 ACRE

IMPROVEMENT ENVELOPE
11,193 SQ. FT.
0.257 ACRE

INDEX LOCATION
SEC. 13, T.20N., R.14E., W.M.

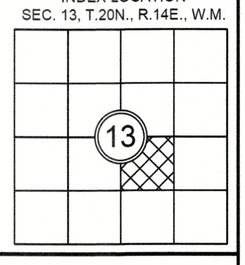

SHEET	SURVEYED BY: JC	CHECKED BY: CR/TW
1 OF 1	DRAWN BY: CR	APPROVED BY: TW

DATE	BY	REVISION	CK'D	APPR.

BOUNDARY AND TOPOGRAPHIC SURVEY

NHN WANAWISH LOOP, CLE ELUM, WASHINGTON
TAX PARCEL NO. 963321 & 963322
FOR
ERIC HOLMQUIST

KITTITAS COUNTY — WASHINGTON

SCALE: 1"=20'	DATE: 2/26/25	APSSM PROJECT NO.: 3673.002	ACAD NAME: 3673002T Combine.dwg

TRAVIS L. WINNICKI
STATE OF WASHINGTON
21032334
REGISTERED
PROFESSIONAL LAND SURVEYOR
2/26/25

APS
SURVEY & MAPPING
Exceptional Service Has No Boundaries
13221 S.E. 26TH STREET, SUITE A, BELLEVUE, WA 98005
TEL: (425) 746-3200 WWW.APSSM.COM