
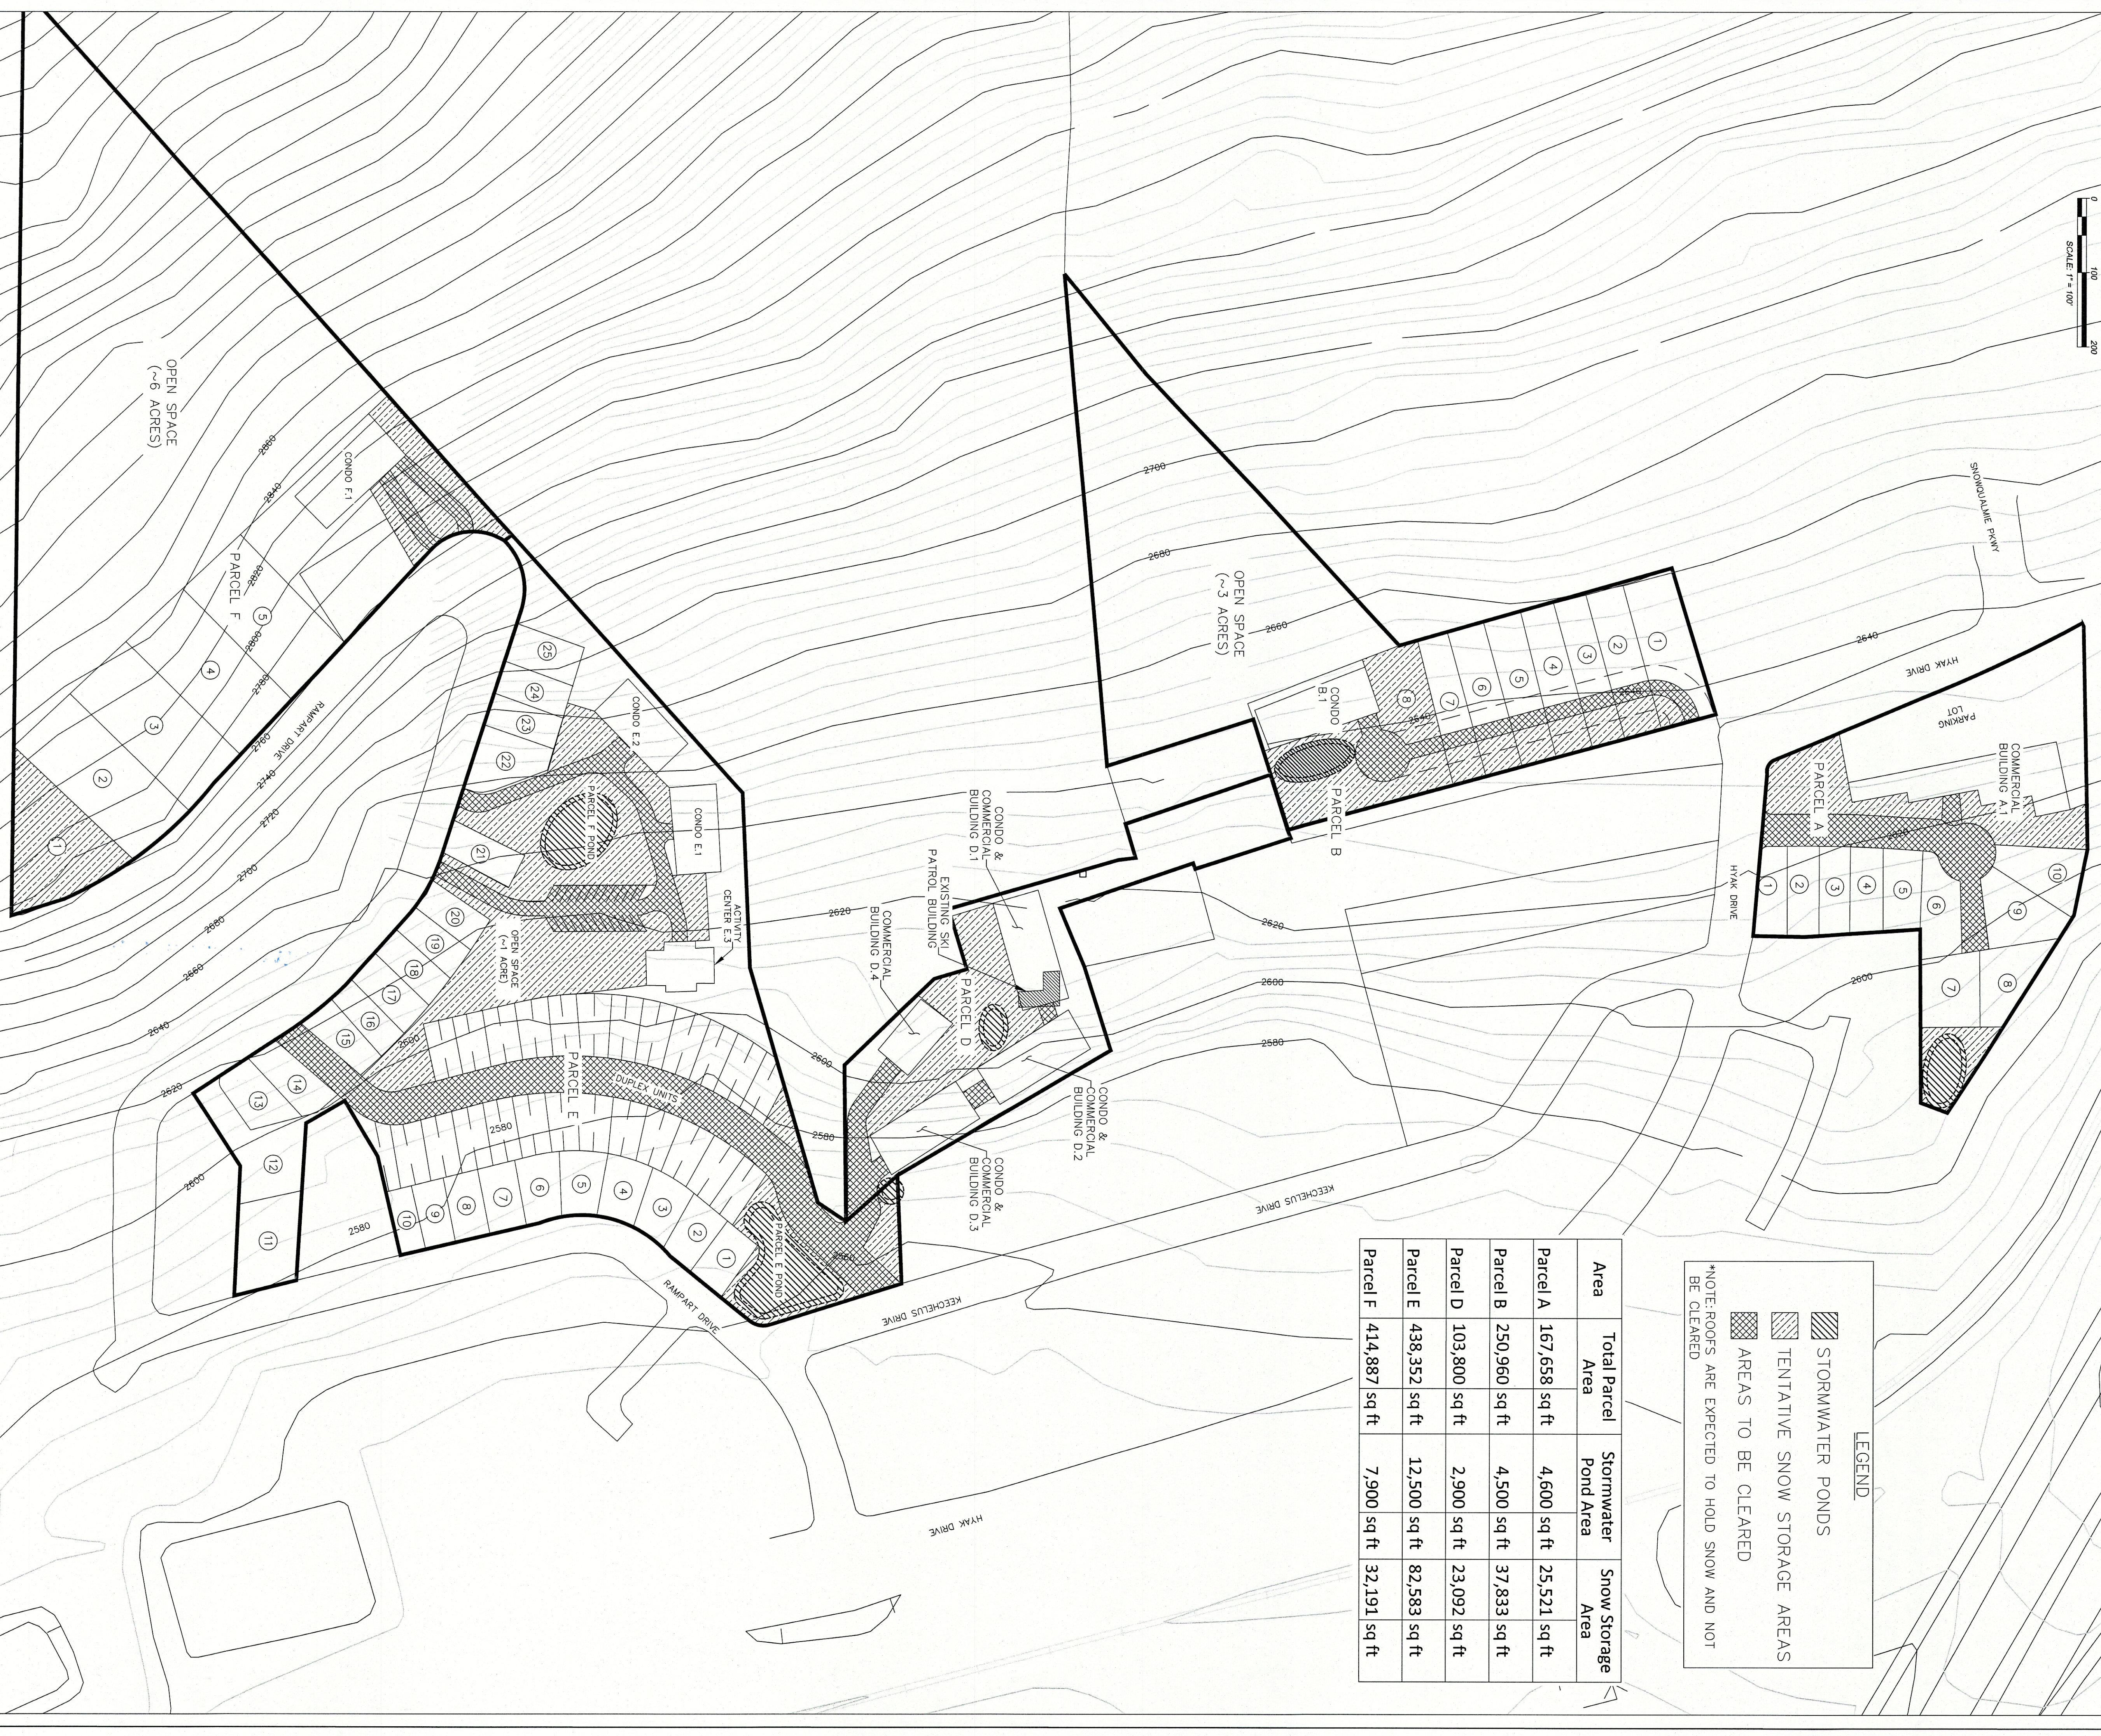


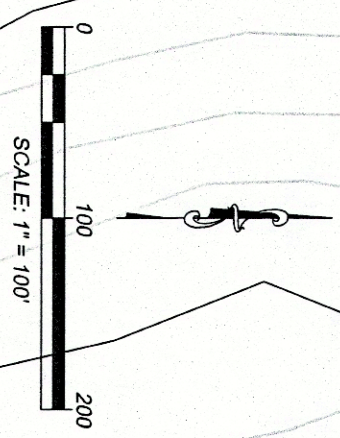

Area	Total Parcel Area	Stormwater Pond Area	Snow Storage Area
Parcel A	167,658 sq ft	4,600 sq ft	25,521 sq ft
Parcel B	250,960 sq ft	4,500 sq ft	37,833 sq ft
Parcel D	103,800 sq ft	2,900 sq ft	23,092 sq ft
Parcel E	438,352 sq ft	12,500 sq ft	82,583 sq ft
Parcel F	414,887 sq ft	7,900 sq ft	32,191 sq ft

LEGEND

STORMWATER PONDS

TENTATIVE SNOW STORAGE AREAS

AREAS TO BE CLEARED

*NOTE: ROOFS ARE EXPECTED TO HOLD SNOW AND NOT BE CLEARED

RECEIVED
FEB 16 2018
Kittitas County CDS

HAASDEN, M. JH. B

HYAK SNOW STORAGE EXHIBIT

PREPARED FOR
BRUCE PHILLIPS



REVISIONS		JOB NO.	DATE	SCALE	SHEET
REV1		17190	2/12/18		SS-1
REV2				1"=100'	