RECEIVED
SEP 12 2019
Kittitas Co. CDS

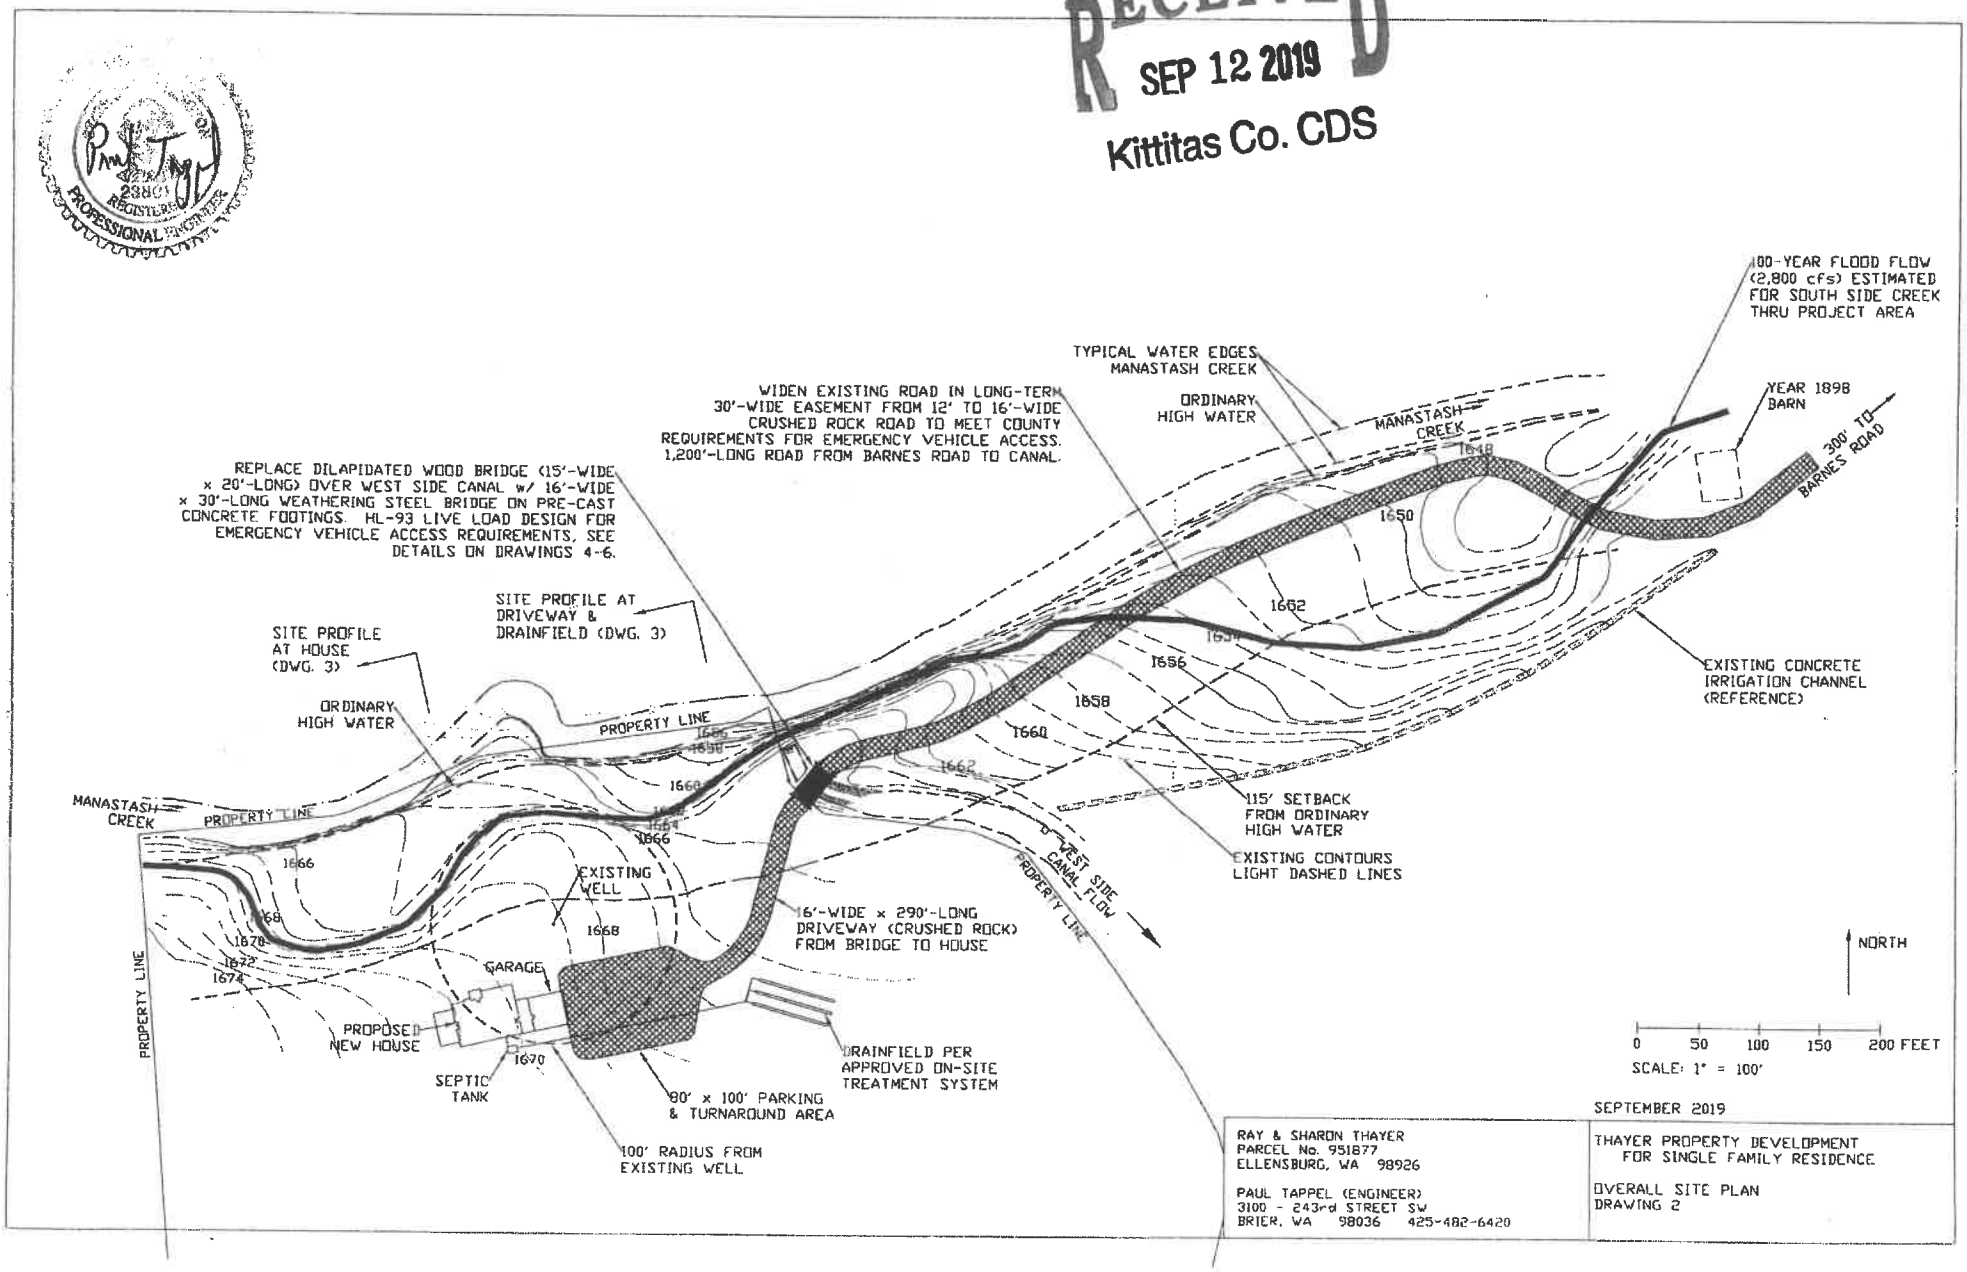

SEPTEMBER 2019

RAY & SHARON THAYER
PARCEL No. 951877
ELLENSBURG, WA 98926

PAUL TAPPEL (ENGINEER)
3100 - 243rd STREET SW
BRIER, WA 98036 425-482-6420

THAYER PROPERTY DEVELOPMENT
FOR SINGLE FAMILY RESIDENCE

OVERALL SITE PLAN
DRAWING 2