11/05/2019 11:07:23 AM V: 13 P: 73 201911050010
Page 15 of 21
Plat SUNCO10
Kittitas County Auditor

# SUNCADIA - PHASE 3 DIVISIONS 15 AND 16 (TUMBLE CREEK)

## A PORTION OF SECTIONS 14 AND 15, T. 20 N., R. 14 E., W.M.
## KITTITAS COUNTY, WASHINGTON

LP-19-00002
LPF-19-00008

ASSESSOR MAP NUMBERS 20-14-14000-0001, 20-14-14000-0002, 20-14-14000-0009 AND 20-14-14000-0010

**LEGEND**

- ⊕ = SET SURFACE BRASS CAP, STAMPED "LS 44925"
- ● = SET 5/8" REBAR WITH CAP STAMPED: "ESM LLC 44925 45782". IN THE EVENT THAT A NON-REMOVABLE OBSTACLE PREVENTS SETTING THE ACTUAL PROPERTY CORNER, A STAMPED 2" ALUMINUM CAP WILL BE SET ON THE PROPERTY LINE AS AN OFFSET TO THE ACTUAL CORNER WITH THE DISTANCE TO THE ACTUAL CORNER NOTED THEREON.
- Δ = DELTA
- R = RADIUS
- L = ARC LENGTH
- (R) = RADIAL BEARING
- < > = RADIAL BEARING AT LOT CORNER
- OS-1 = OPEN SPACE TRACT – DESIGNATION NUMBER

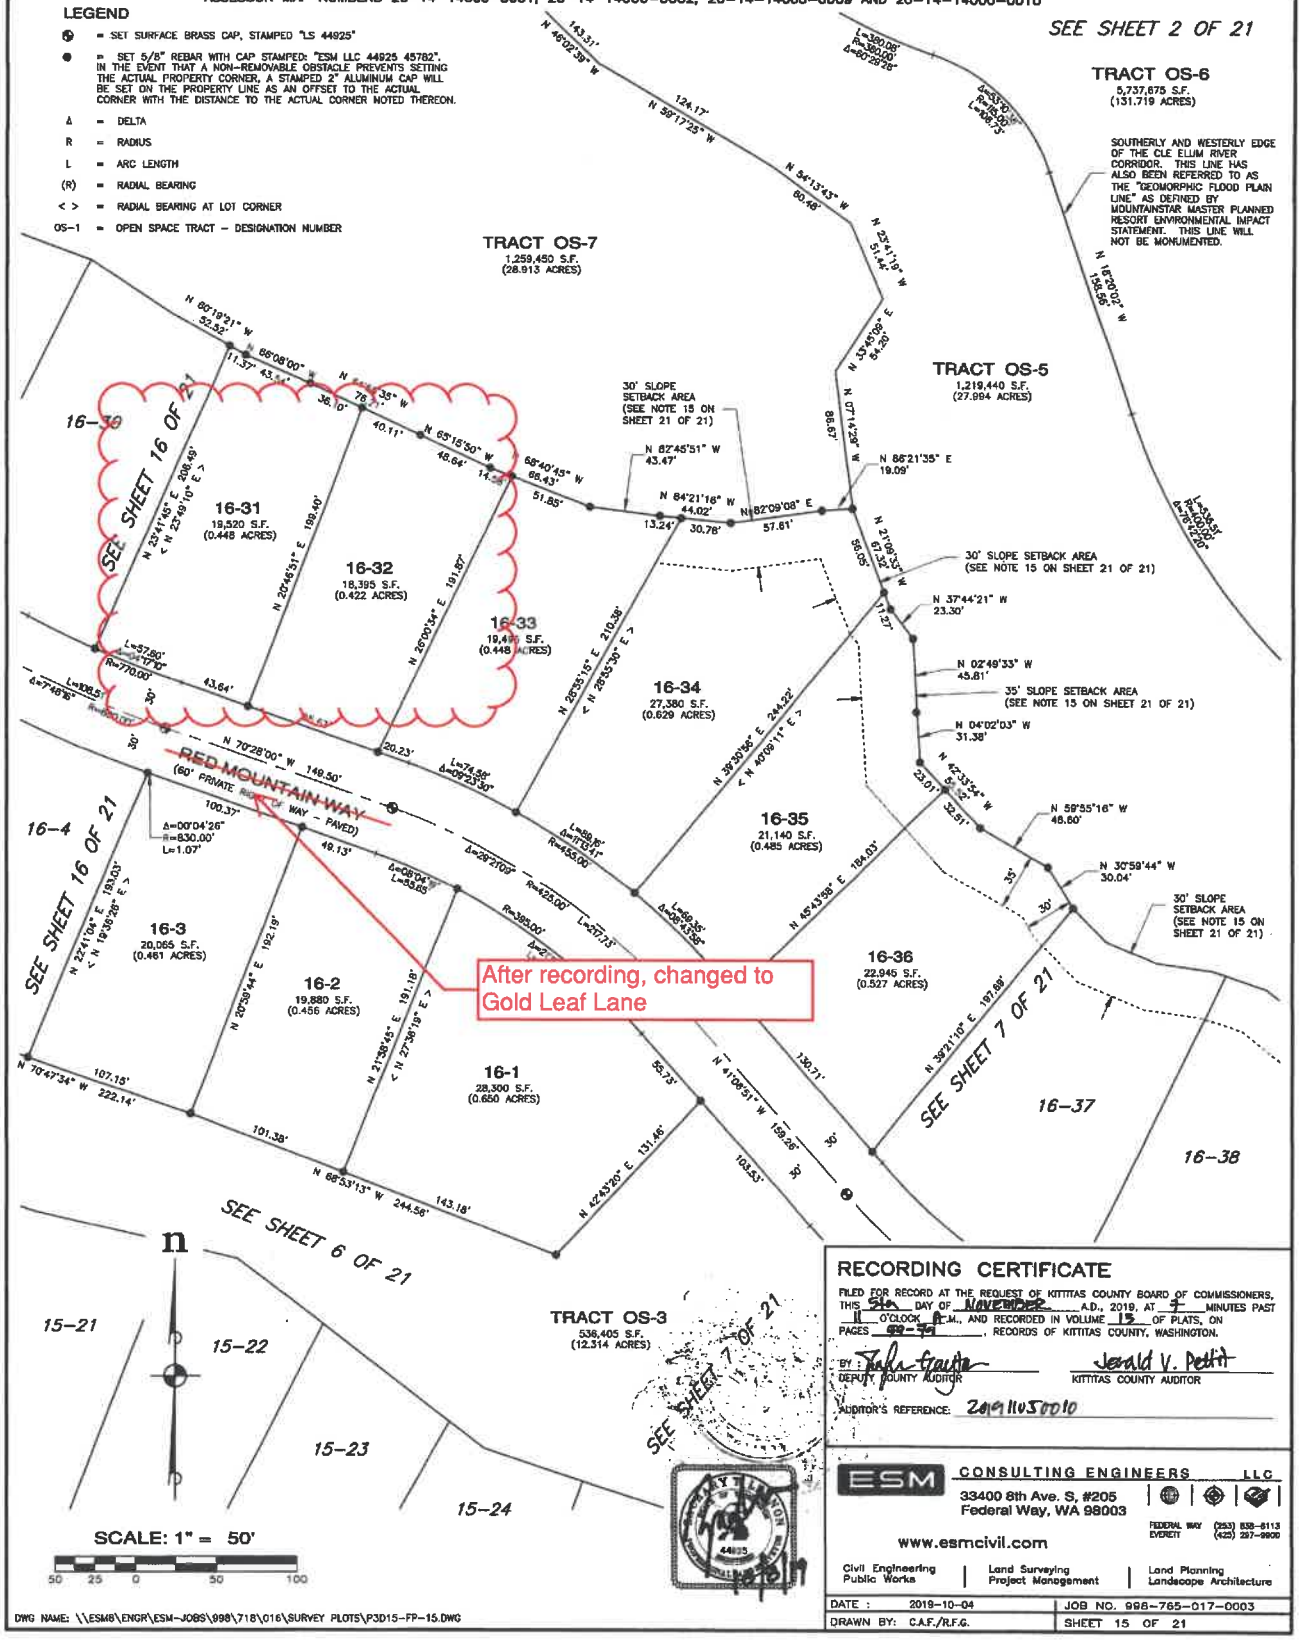


## RECORDING CERTIFICATE

FILED FOR RECORD AT THE REQUEST OF KITTITAS COUNTY BOARD OF COMMISSIONERS, THIS 5th DAY OF NOVEMBER A.D., 2019, AT 9 MINUTES PAST 11 O'CLOCK A.M., AND RECORDED IN VOLUME 13 OF PLATS, ON PAGES 69-73, RECORDS OF KITTITAS COUNTY, WASHINGTON.

BY: Jaka Fowler
DEPUTY COUNTY AUDITOR

Jerald V. Pettit
KITTITAS COUNTY AUDITOR

AUDITOR'S REFERENCE: 201911050010

ESM CONSULTING ENGINEERS LLC
33400 8th Ave. S, #205
Federal Way, WA 98003
www.esmcivil.com
FEDERAL WAY (253) 838-6113
EVERETT (425) 297-9800
Civil Engineering | Land Surveying | Land Planning
Public Works | Project Management | Landscape Architecture

DATE : 2019-10-04 | JOB NO. 998-765-017-0003
DRAWN BY: C.A.F./R.F.G. | SHEET 15 OF 21

DWG NAME: \\ESM8\ENGR\ESM-JOBS\998\718\016\SURVEY PLOTS\P3D15-FP-15.DWG