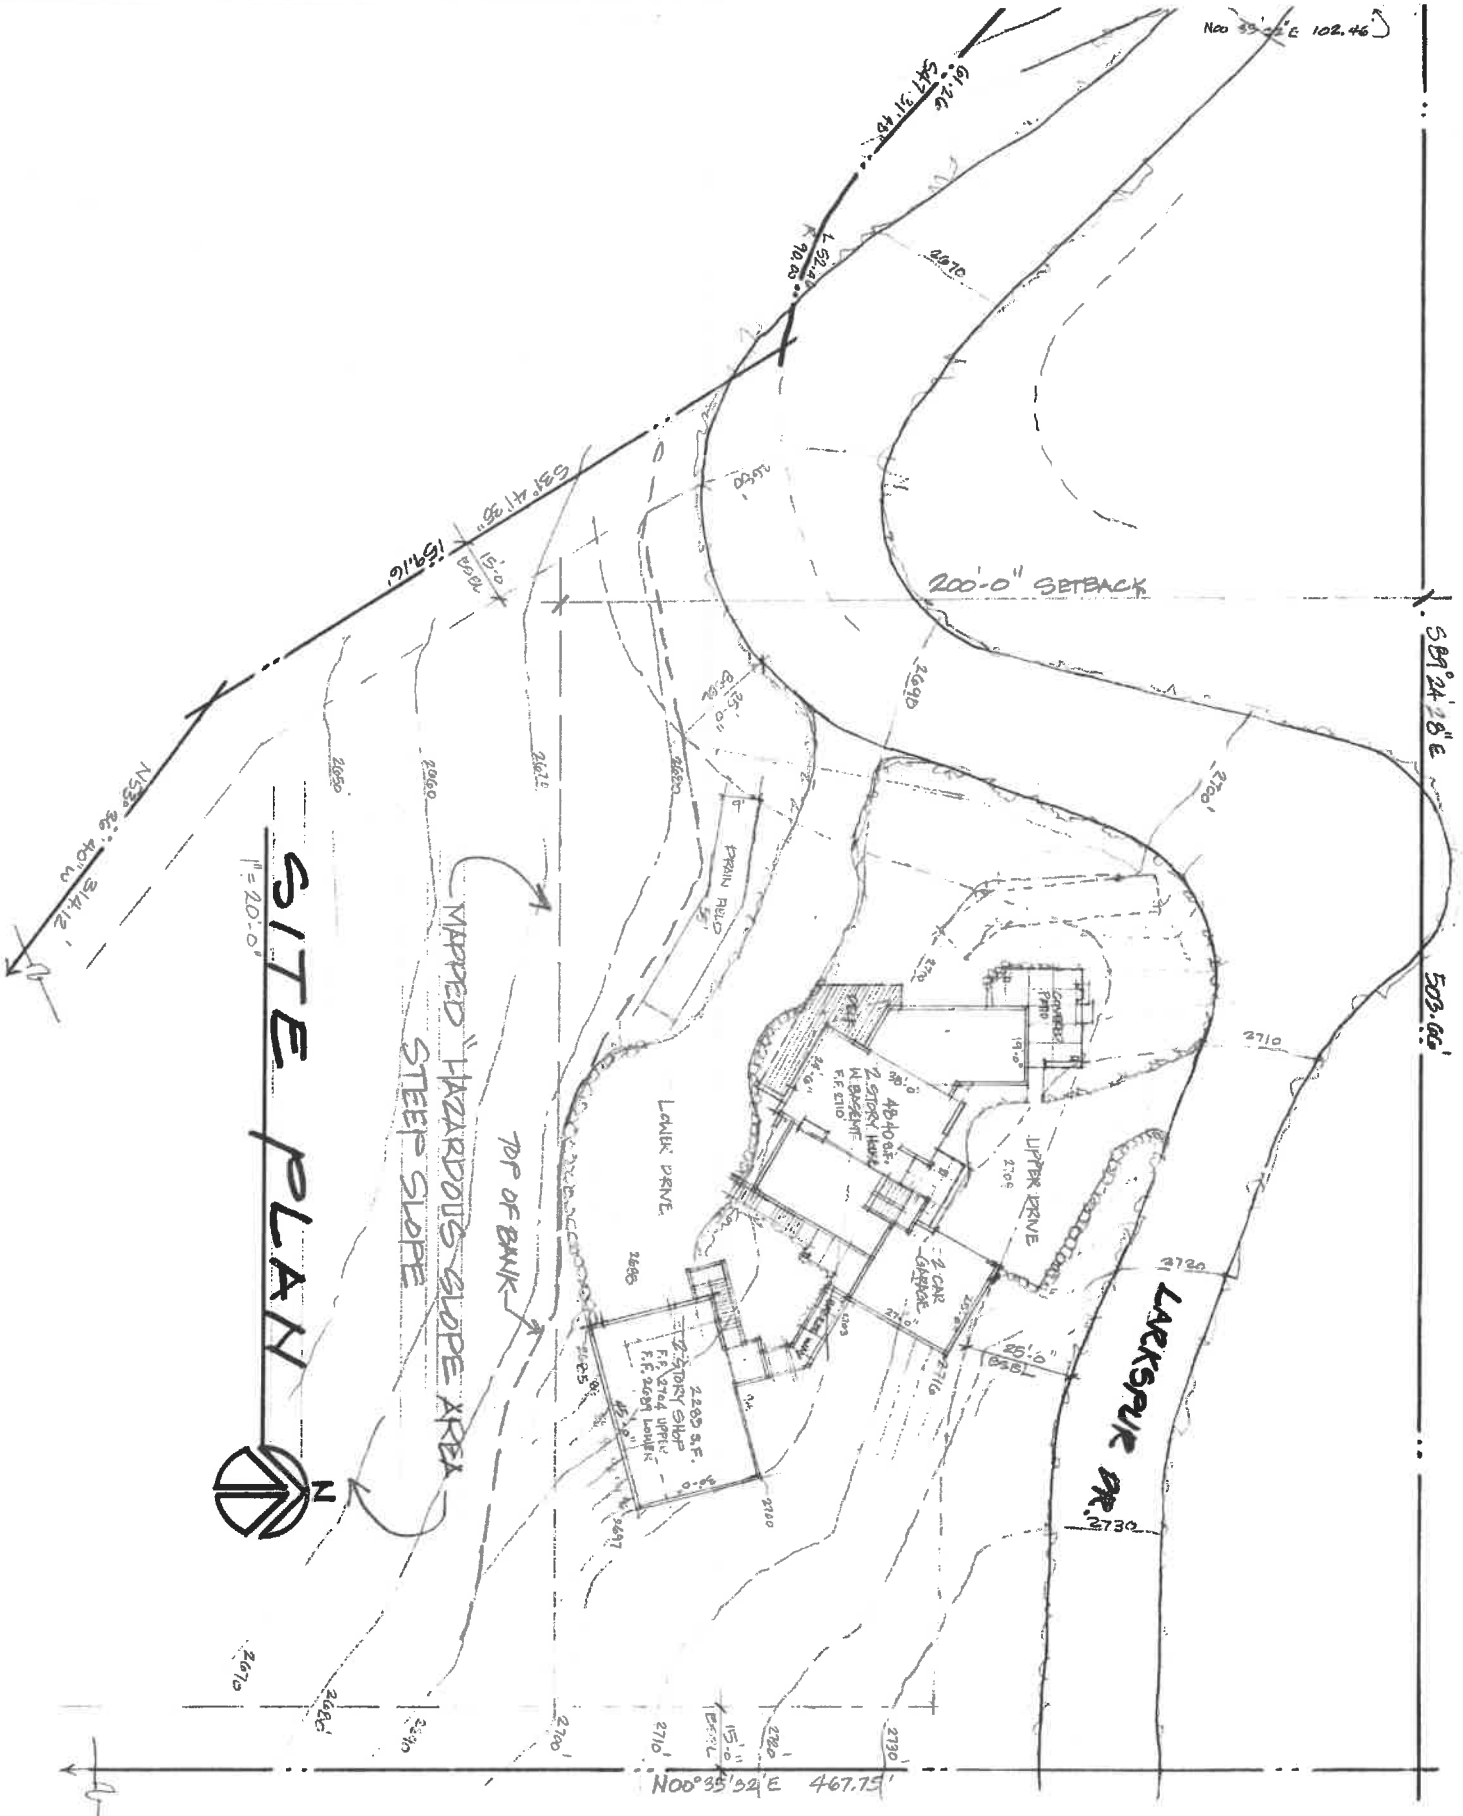

A1.0

MALSAM DAVIS HOUSE/SHOP
PARCEL # 20344
RONALD, WA 98940

CHANDLER STEVER
ARCHITECT
1715 223RD PL NE
SAMMAMISH WA 98074
TEL: 425-985-8174
EMAIL: CHANDLERSTEVER@COMCAST.NET
CHANDLERSTEVERARCHITECT.COM

2-24-21	OWNER REVIEW
4-9-21	VARIANCE REQUEST - 200 SETBACK