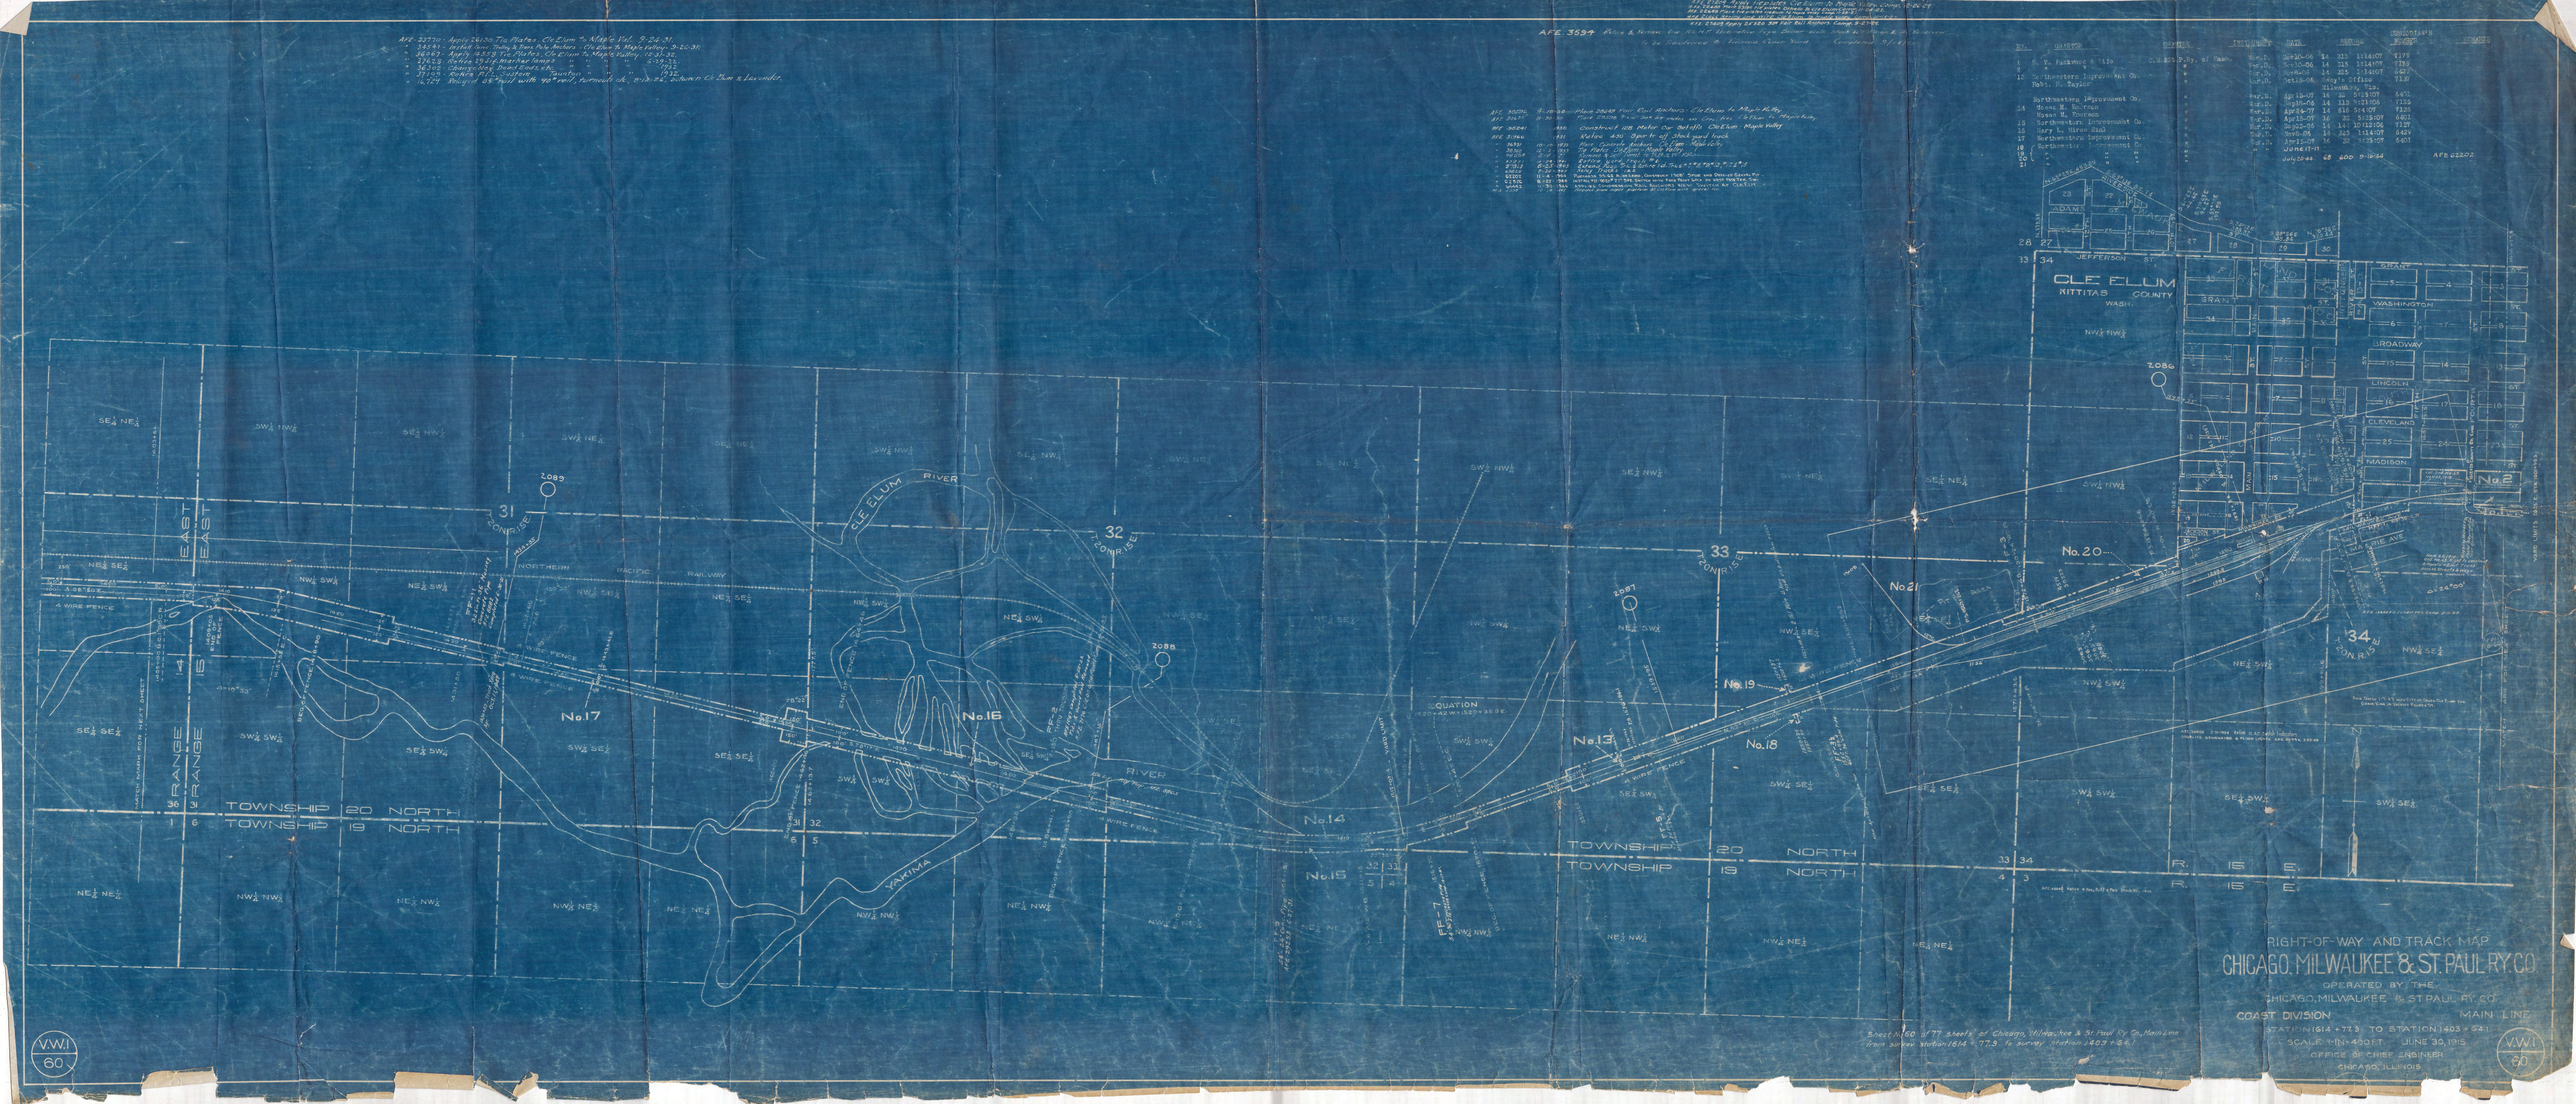
RIGHT-OF-WAY AND TRACK MAP
CHICAGO, MILWAUKEE & ST. PAUL RY. CO.
OPERATED BY THE
CHICAGO, MILWAUKEE & ST. PAUL RY. CO.
COAST DIVISION
MAIN LINE
STATION 1614 + 77.3 TO STATION 1403 + 54.1
SCALE 1 IN. = 400 FT.
JUNE 30, 1915
OFFICE OF CHIEF ENGINEER
CHICAGO, ILLINOIS
CLE ELUM
KITTITAS COUNTY
WASH.
CLE ELUM RIVER
YAKIMA RIVER
NORTHERN PACIFIC RAILWAY
TOWNSHIP 20 NORTH
TOWNSHIP 19 NORTH
RANGE 15 EAST
RANGE 16 EAST
No. 13
No. 14
No. 15
No. 16
No. 17
No. 18
No. 19
No. 20
No. 21
No. 2
JEFFERSON
WASHINGTON
BROADWAY
LINCOLN
CLEVELAND
MADISON
MAIN
PINE
A WIRE FENCE
V.W.I. 60