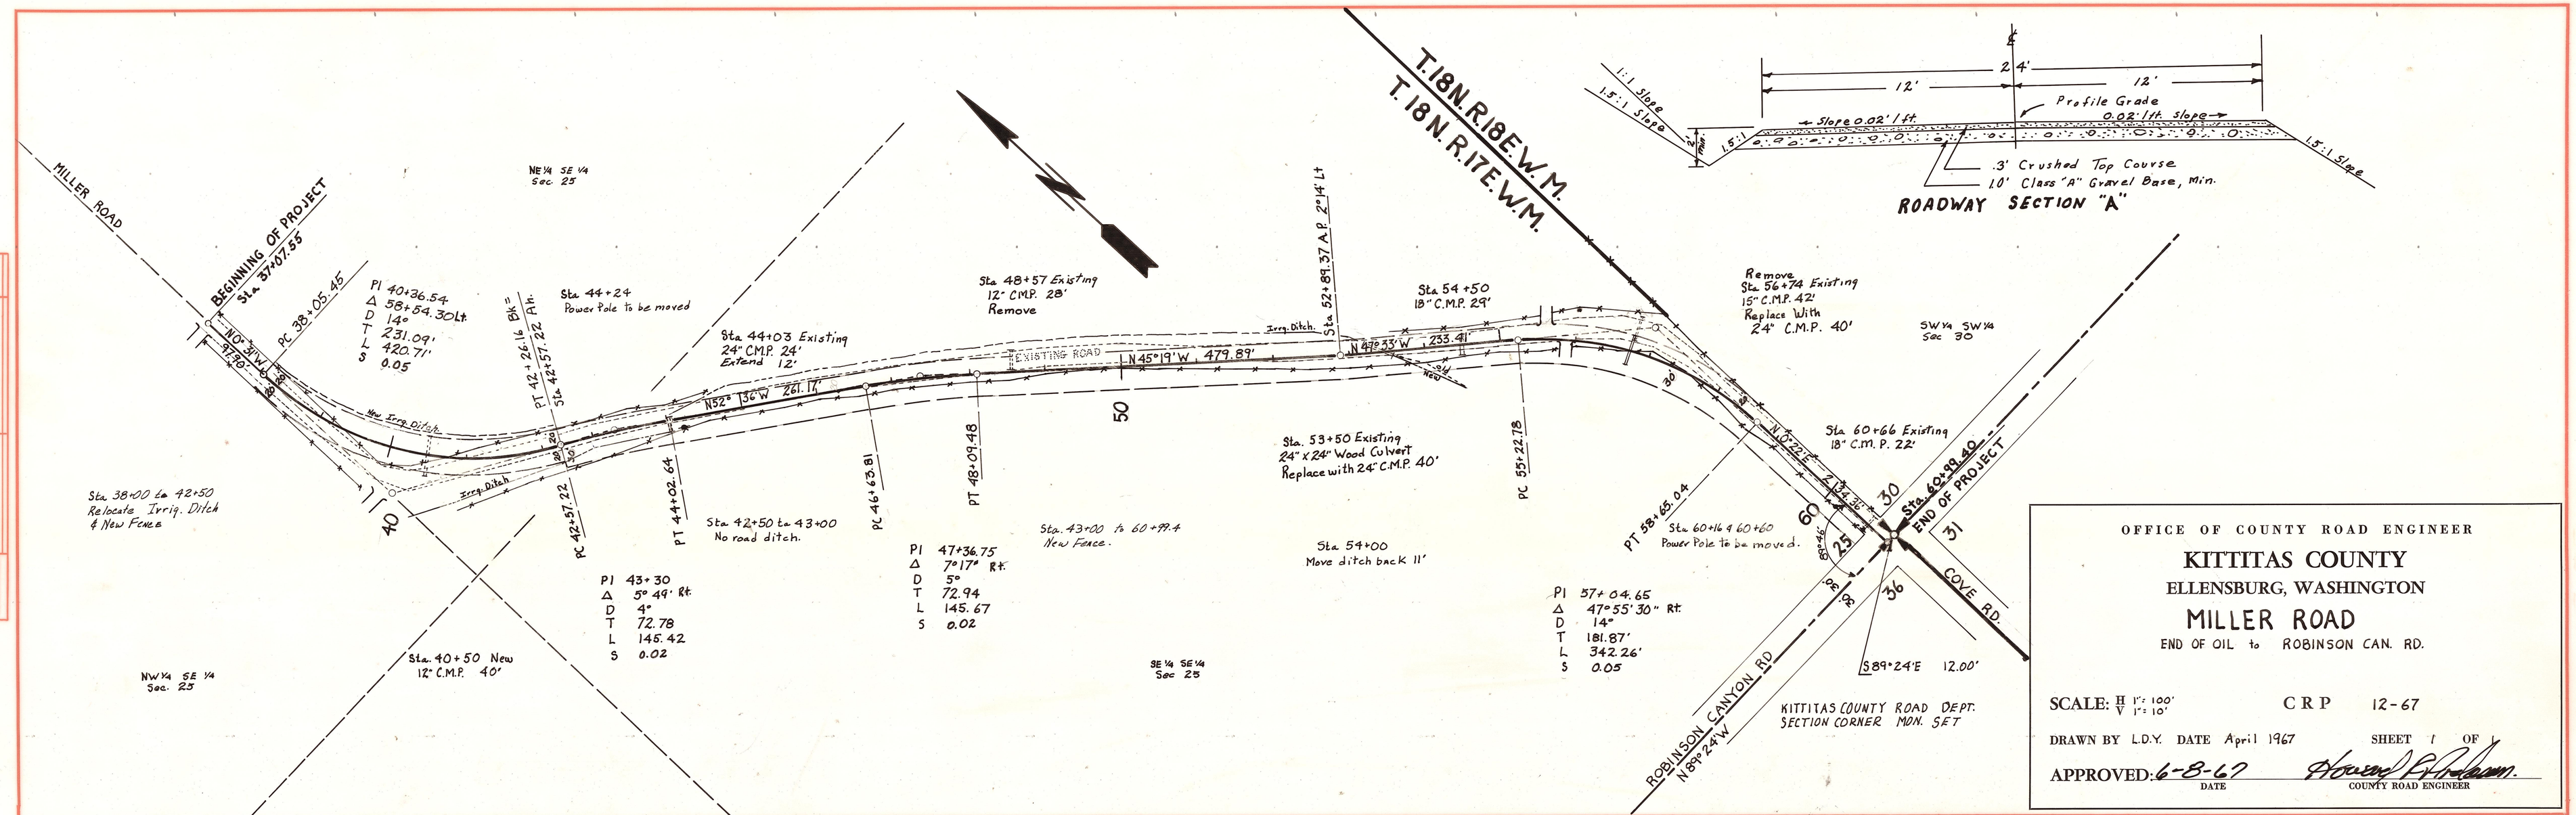

OFFICE OF COUNTY ROAD ENGINEER

KITTITAS COUNTY

ELLENSBURG, WASHINGTON

MILLER ROAD

END OF OIL to ROBINSON CAN. RD.

SCALE: H 1"= 100' V 1"= 10'

C R P 12-67

DRAWN BY L.D.Y. DATE April 1967 SHEET 1 OF 1

APPROVED: 6-8-67 DATE

Howard B. Anderson COUNTY ROAD ENGINEER

PLAN — SURVEYED, PLOTTED, CROSS SECTIONS CHECKED, R/W STAKES CHECKED, NOTE BOOK, NO.

PROFILE — SURVEYED, PLOTTED, GRADES CHECKED, B.M.'s & C.P.'s SET, STRUCTURE NOTATIONS CHKD, DATE, BY

TYPICAL ROADWAY SECTION "A"

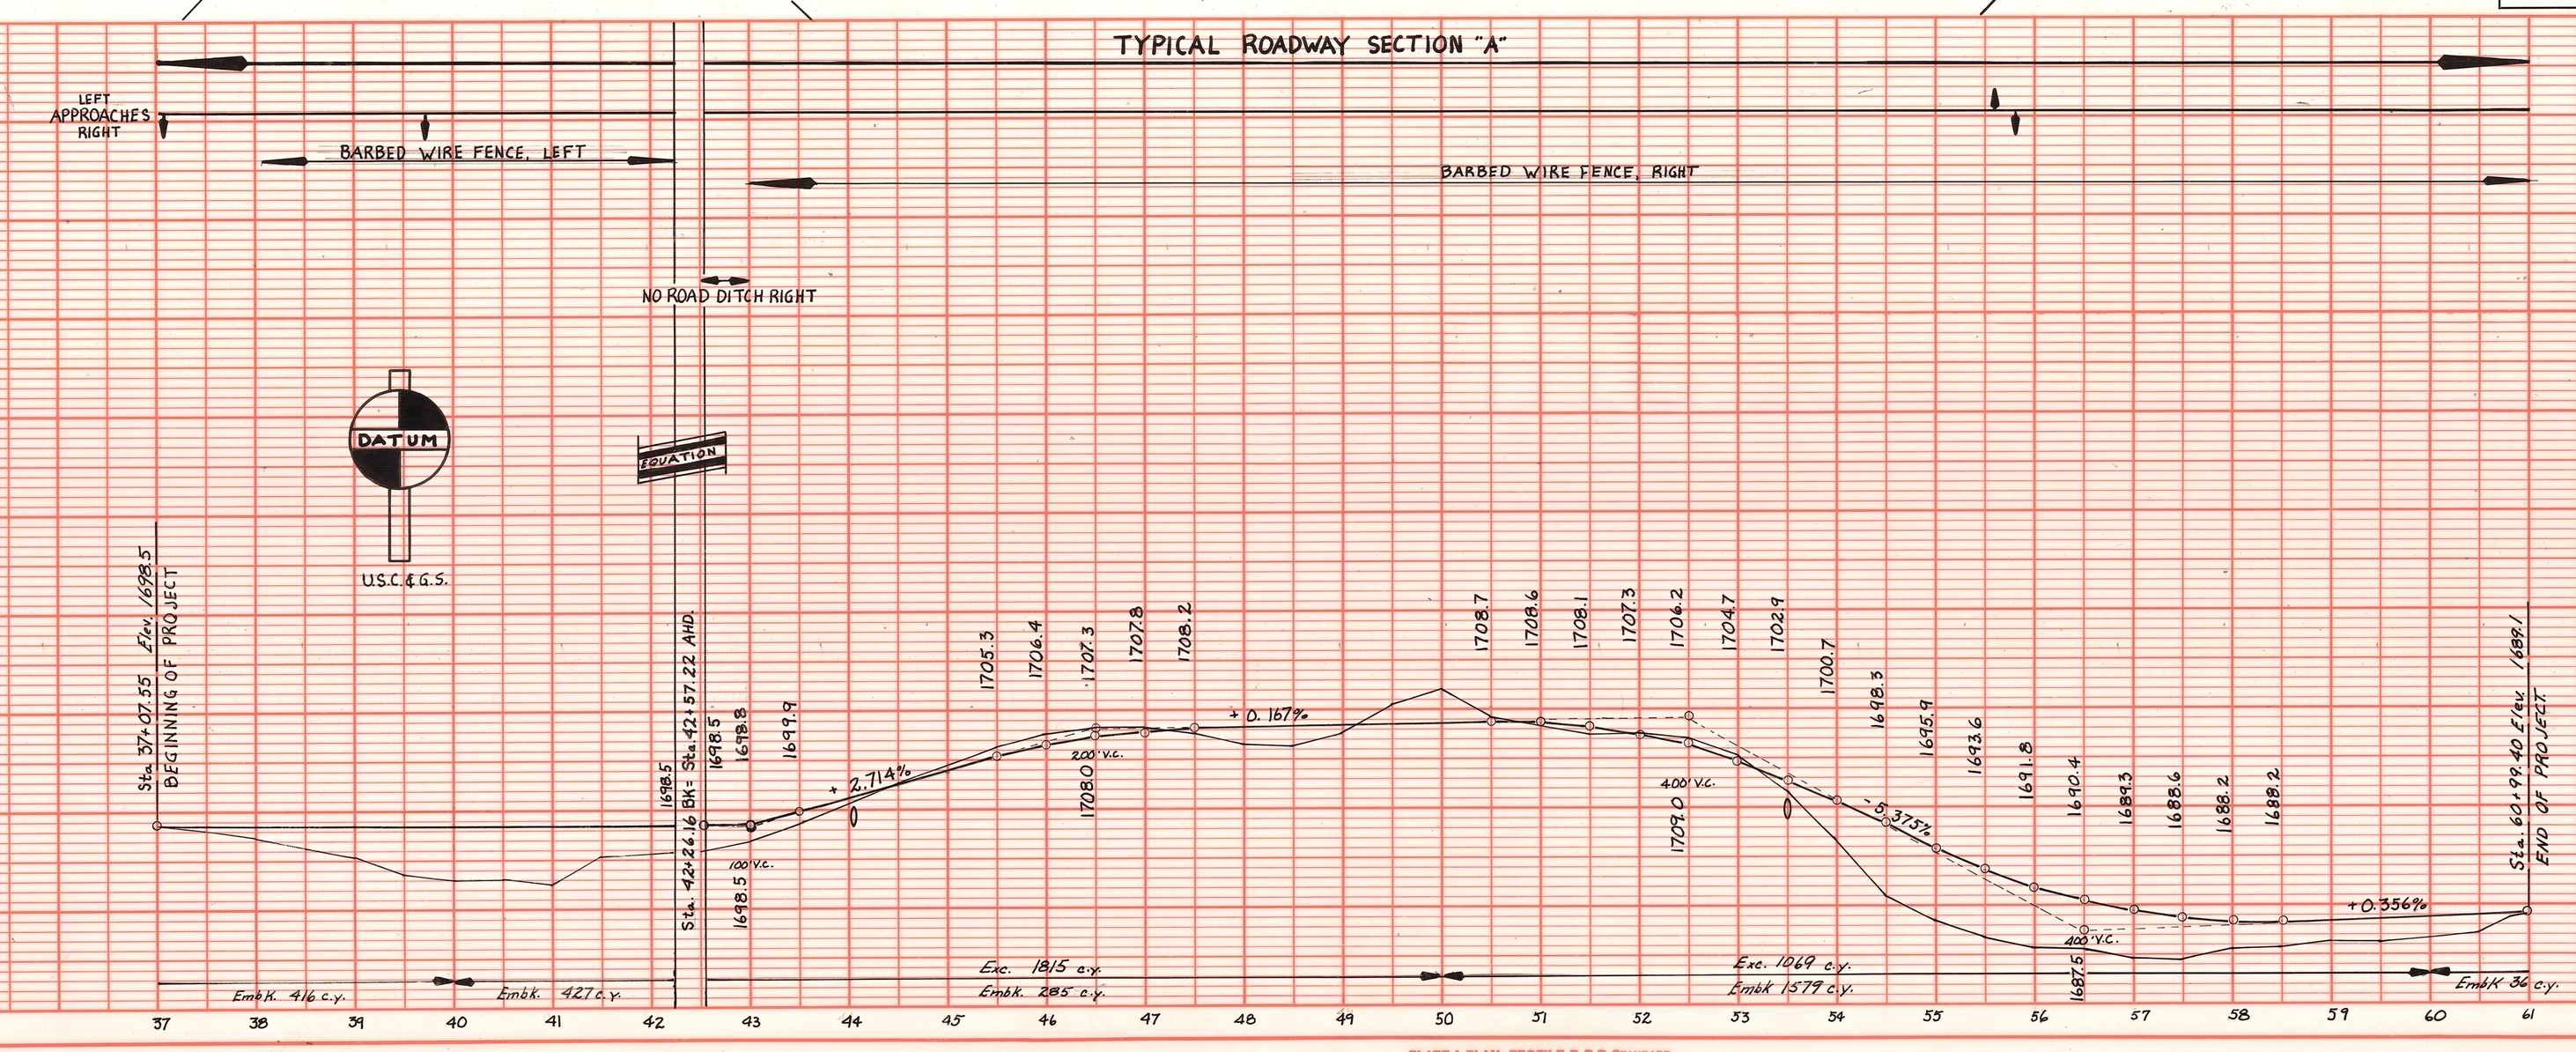

PLATE 1 PLAN - PROFILE B P R STANDARD
EUGENE DIETZGEN CO., CHICAGO - NEW YORK

MILLER RD.