T. 20 N. R. 17 E. W.M.
SEC. 32

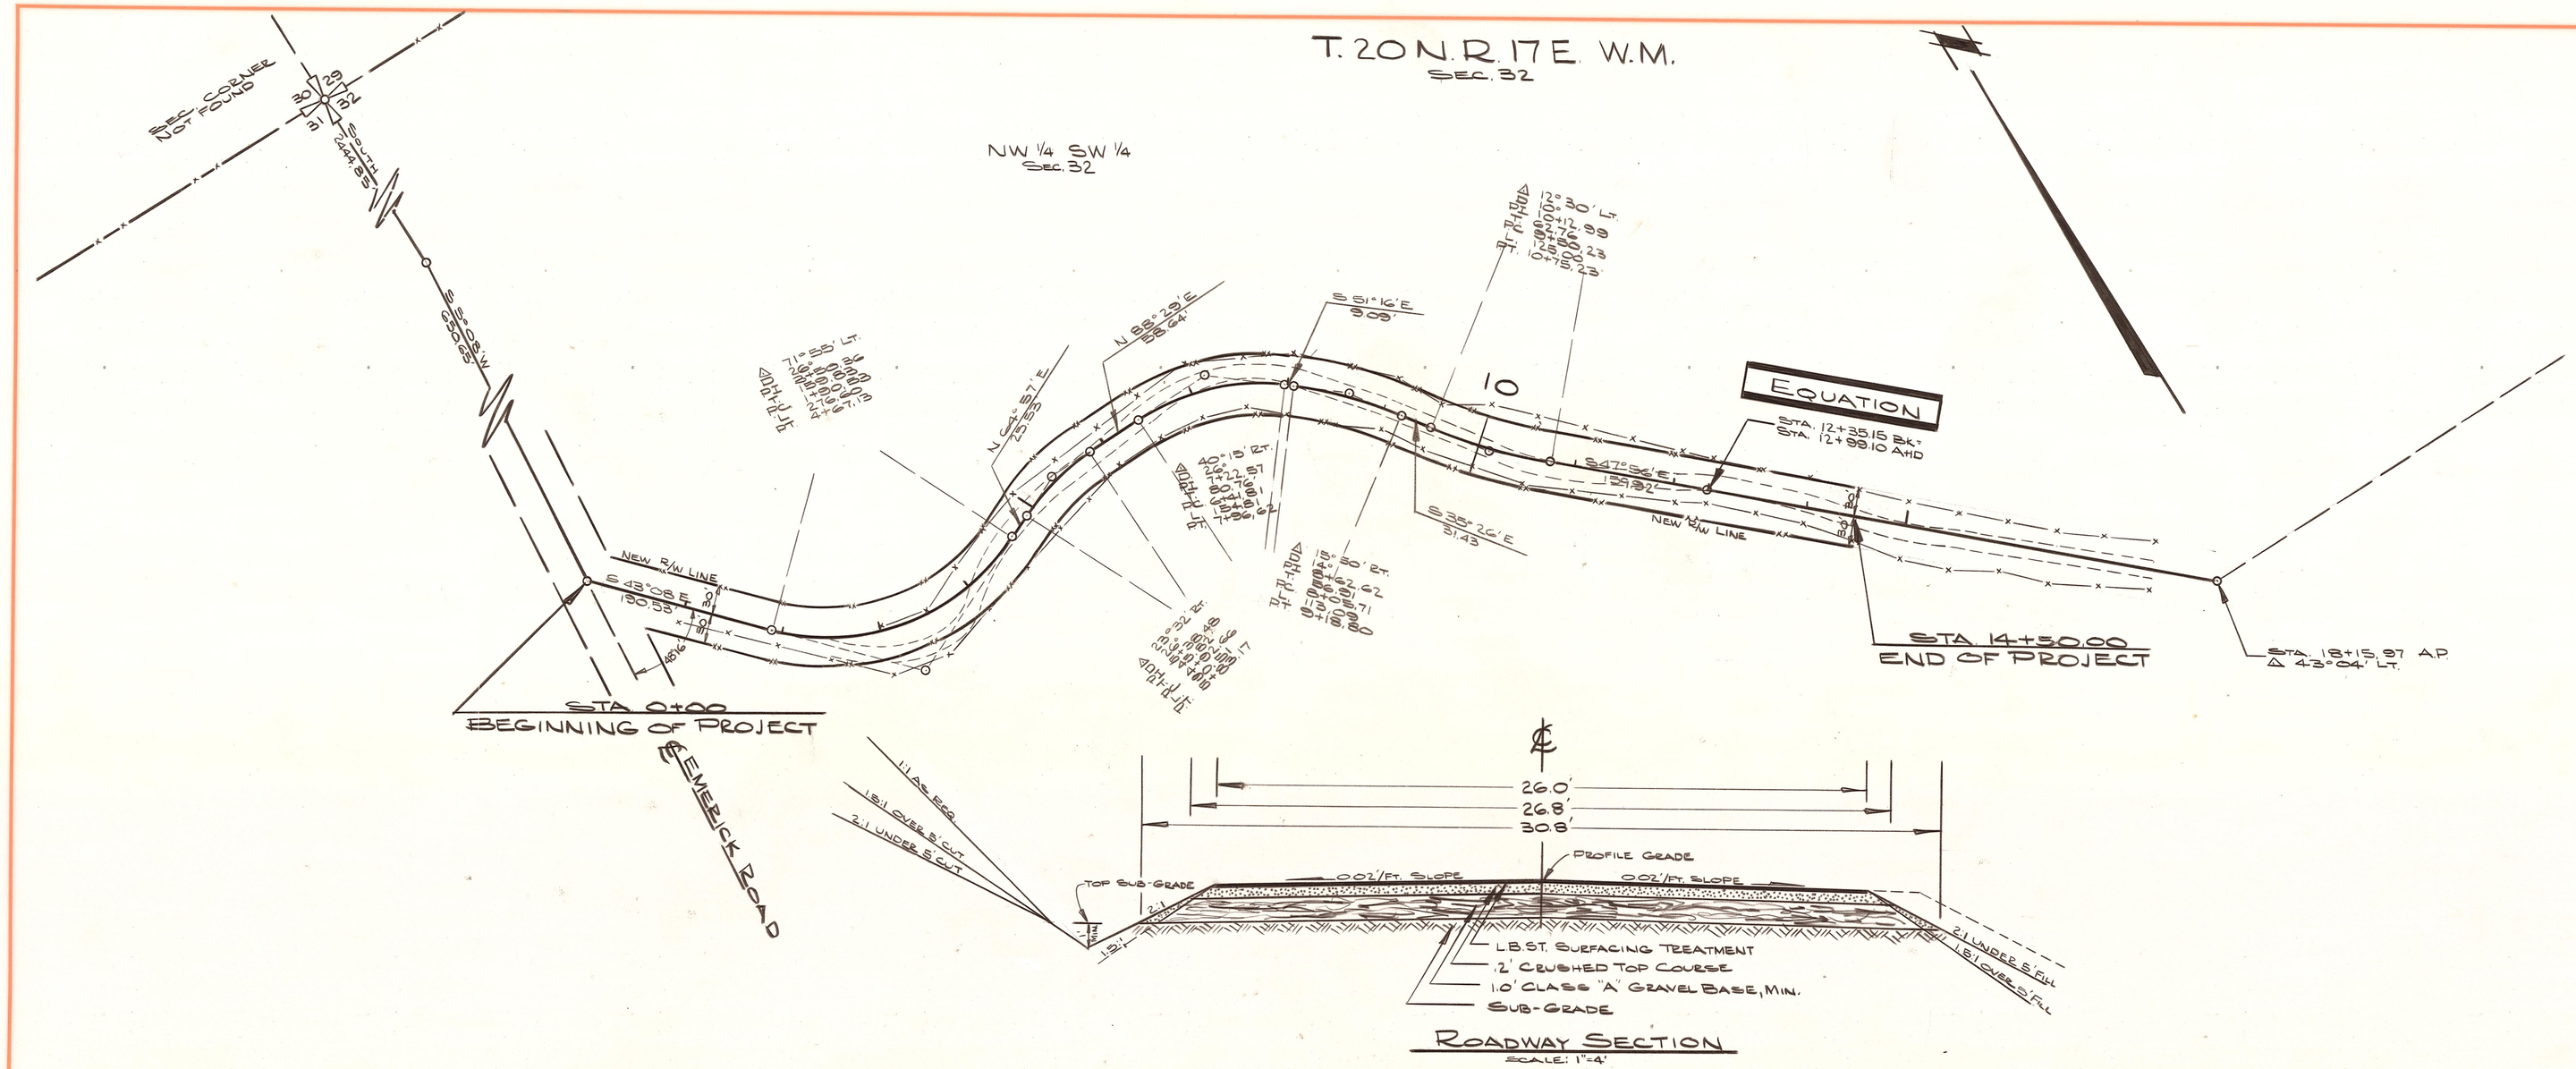

ROADWAY SECTION
SCALE: 1"=4'

OFFICE OF COUNTY ROAD ENGINEER

KITTITAS COUNTY
ELLENSBURG, WASHINGTON

HIDDEN VALLEY ROAD
LENGTH .27 MILE

SCALE: H 1"=100' V 1"=10'

CRP

DRAWN BY SAY DATE FEB, 1973 SHEET 1 OF 1

APPROVED: _____ DATE _____ COUNTY ROAD ENGINEER

PLAN
SURVEYED
PLOTTED
GRADES CHECKED
ALIGNMENT CHECKED
B. M.'s NOTED
NOTE BOOK
No.
DATE
BY

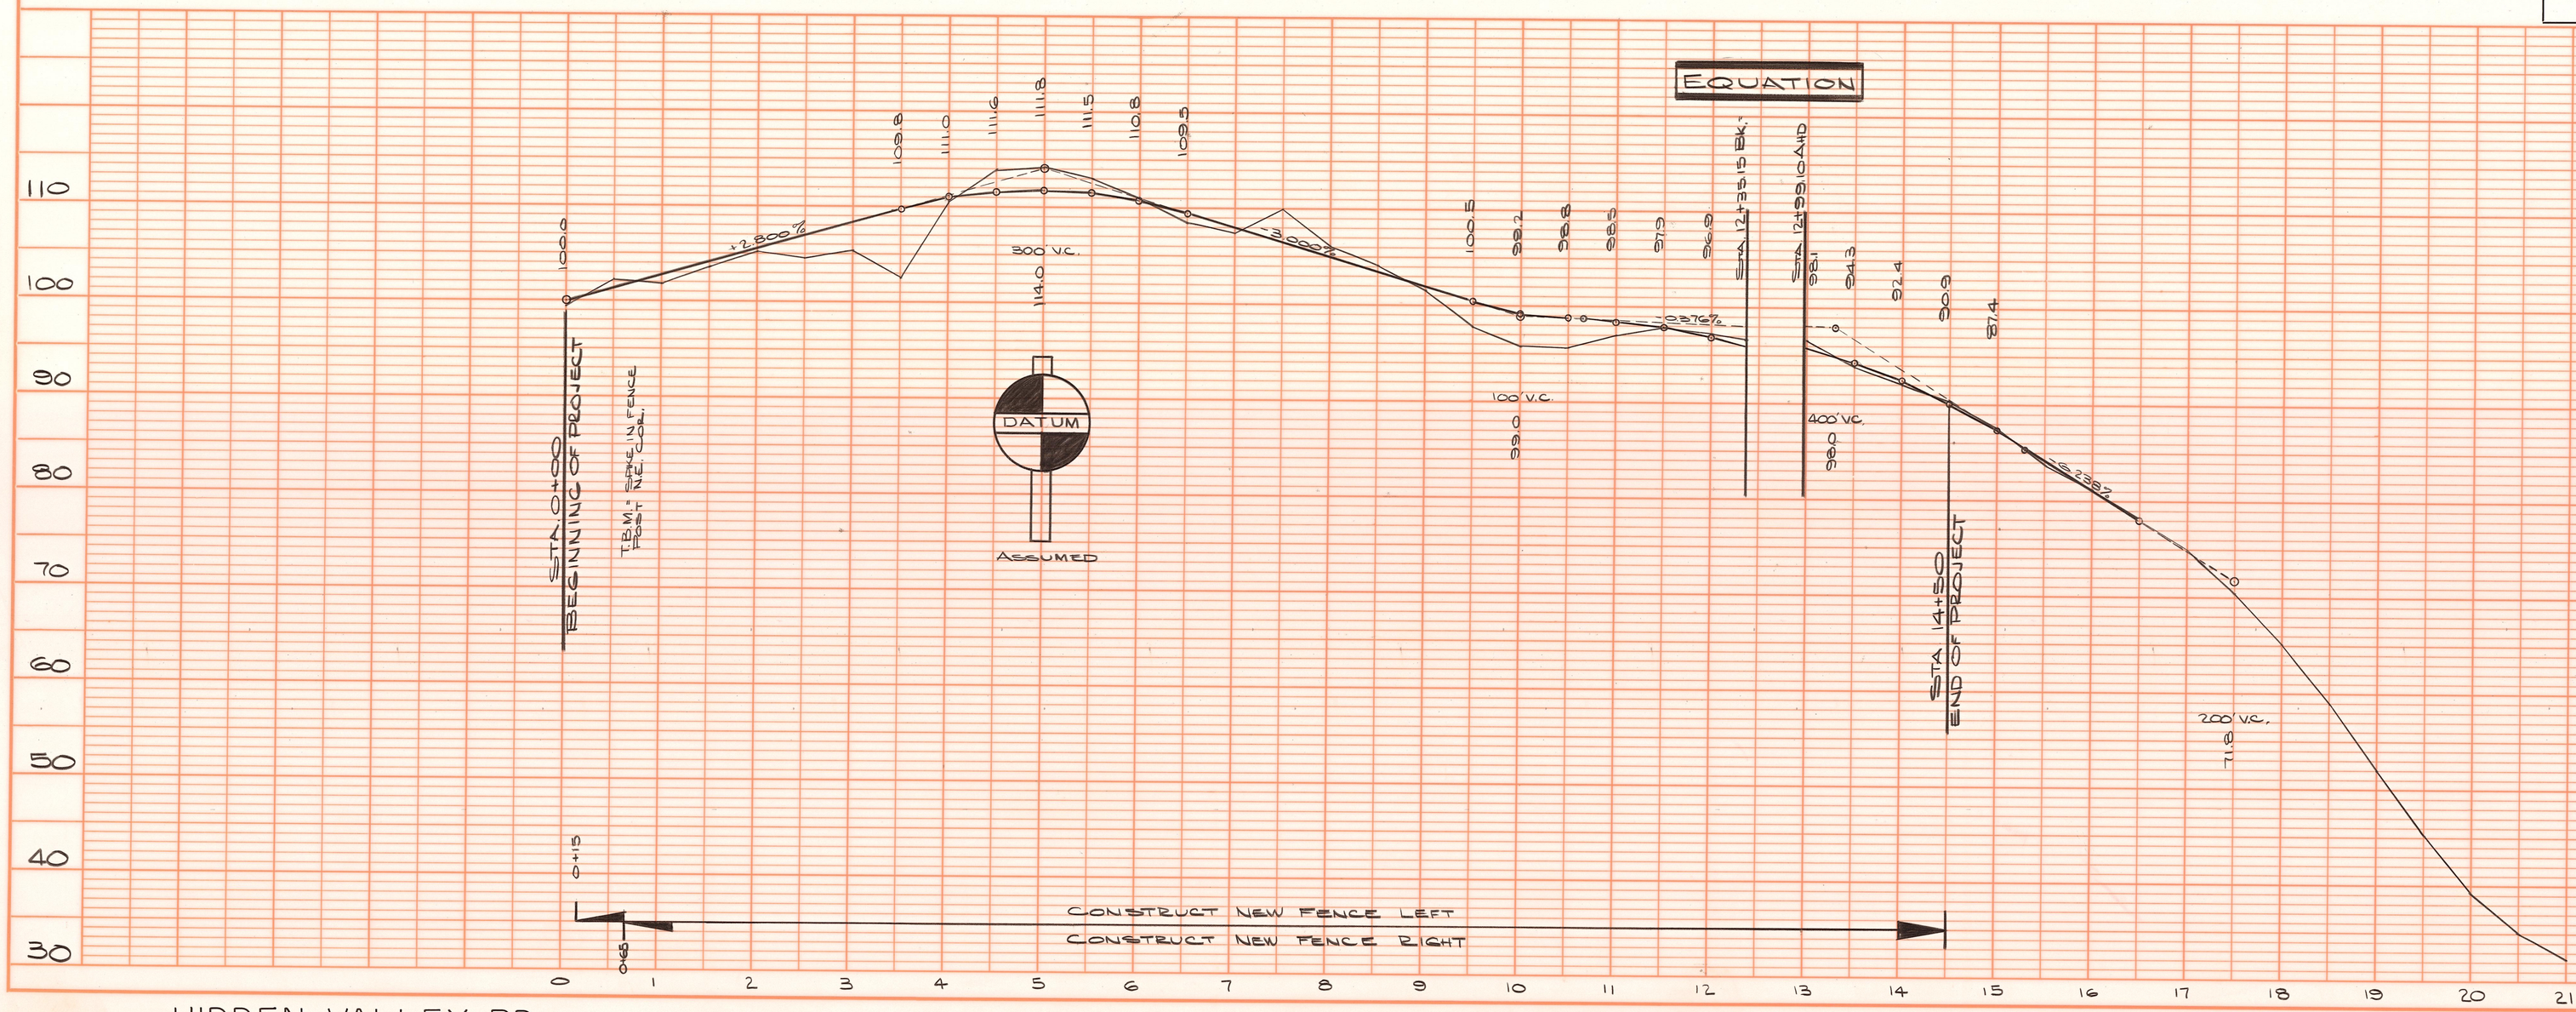

PROFILE
SURVEYED
PLOTTED
GRADES CHECKED
B. M.'s NOTED
SPECIFICATION NOTATIONS CHECKED
NOTE BOOK
No.
DATE
BY

HIDDEN VALLEY RD.

PLATE 1 PLAN-PROFILE B P R STANDARD
EUGENE DIETZGEN CO. CHICAGO - NEW YORK