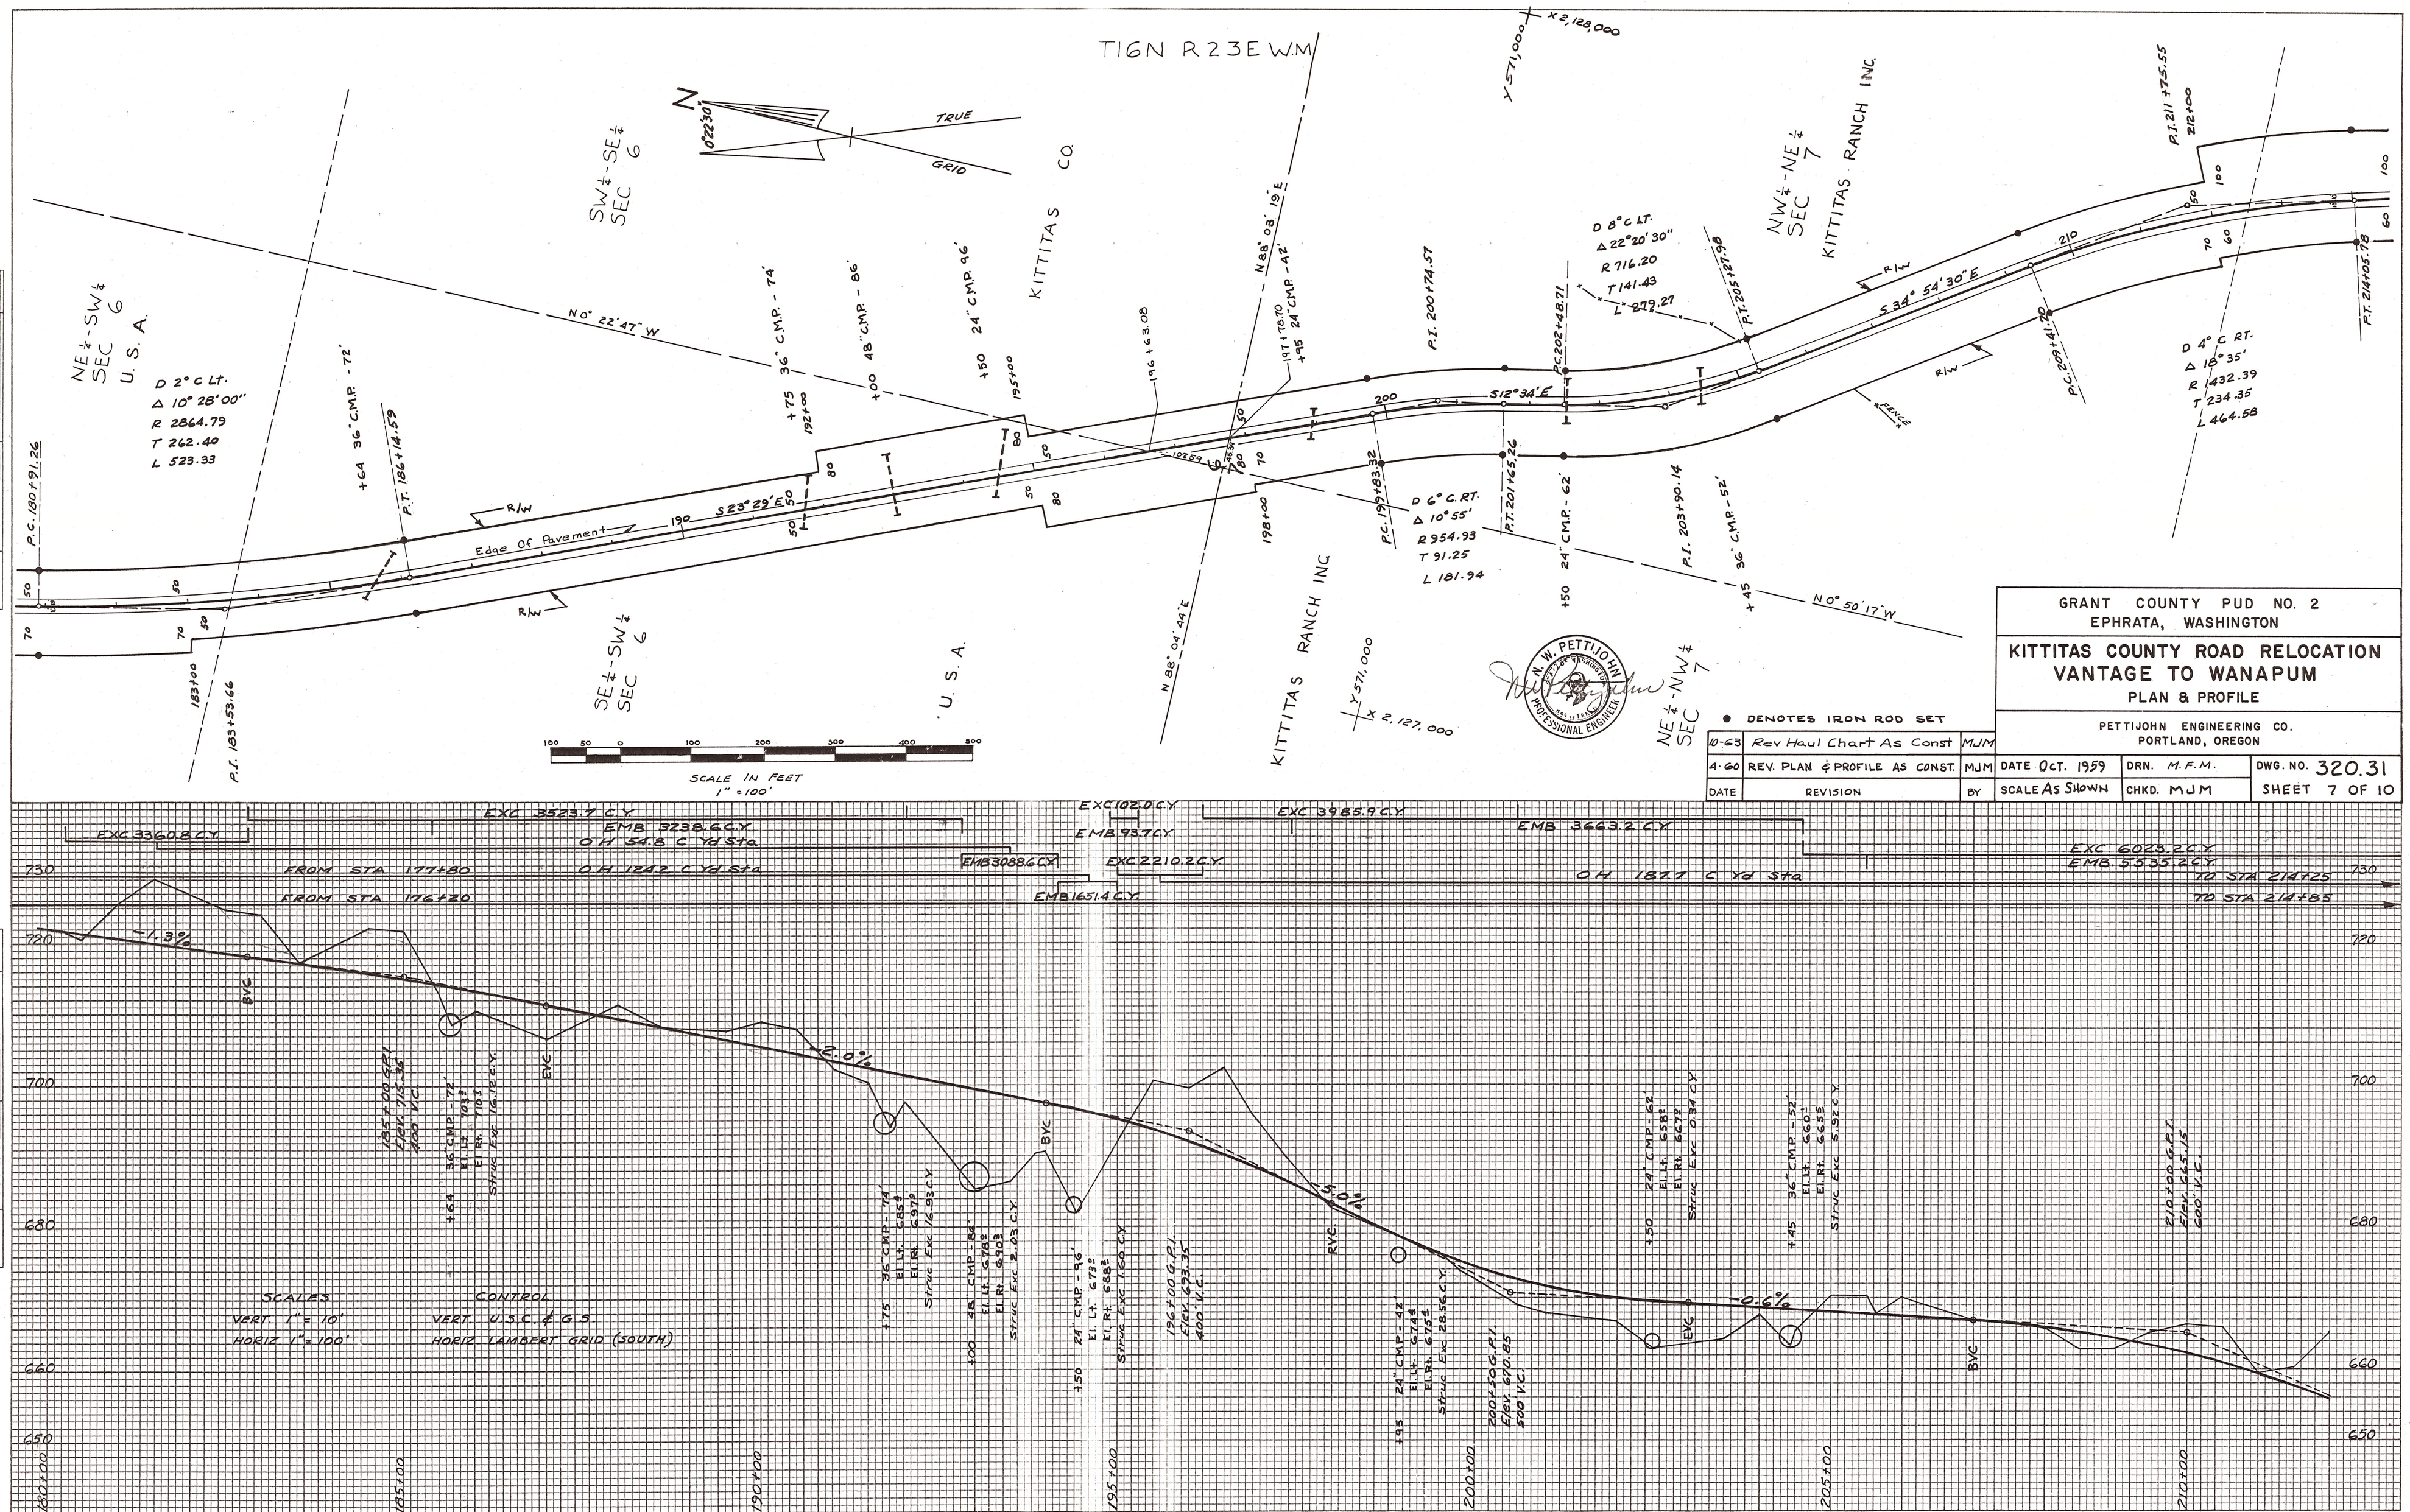

● DENOTES IRON ROD SET

DATE	REVISION	BY
10-63	Rev Haul Chart As Const	MJM
4-60	REV. PLAN & PROFILE AS CONST.	MJM

GRANT COUNTY PUD NO. 2
EPHRATA, WASHINGTON

KITTITAS COUNTY ROAD RELOCATION
VANTAGE TO WANAPUM
PLAN & PROFILE

PETTIJOHN ENGINEERING CO.
PORTLAND, OREGON

DATE Oct. 1959	DRN. M.F.M.	DWG. NO. 320.31
SCALE As Shown	CHKD. MJM	SHEET 7 OF 10

PLATE 1—CROSS SECTION O.P.R.&R.E. STANDARD
KEUFFEL & ESSER CO., NEW YORK

W 3-2

ME NOV 17 1965 *