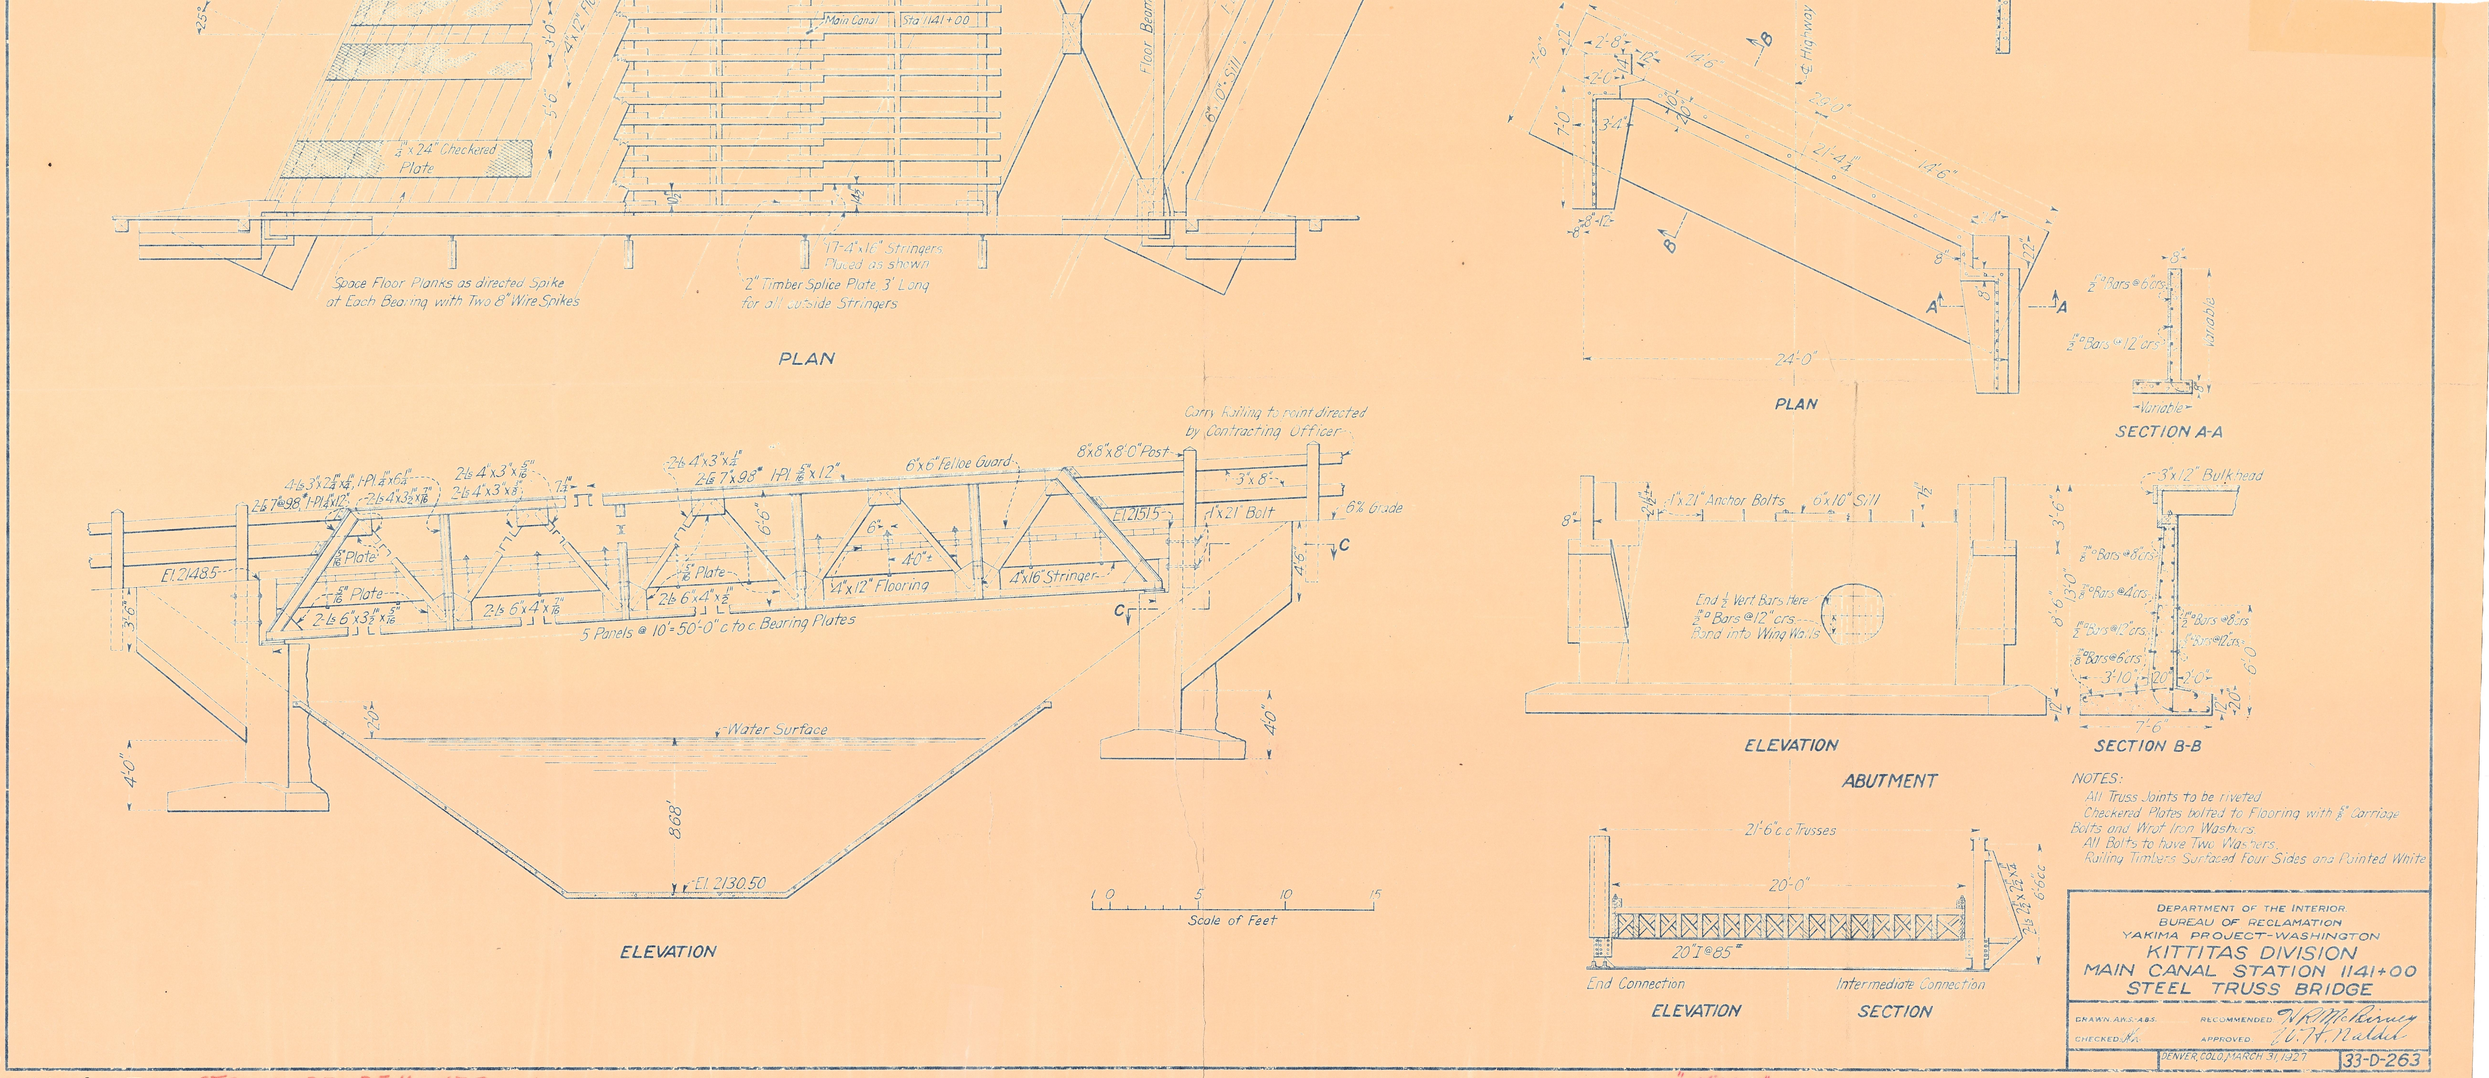

16-2-5 STRUCTURE REMOVED IN 1979

THROP PRAIRIE RD. BRIDGE NO. 96111

25-14

"Hiline" used on Wallace Road #44

7-6-1