T. 17 N., R. 18 E.
SEC. 4

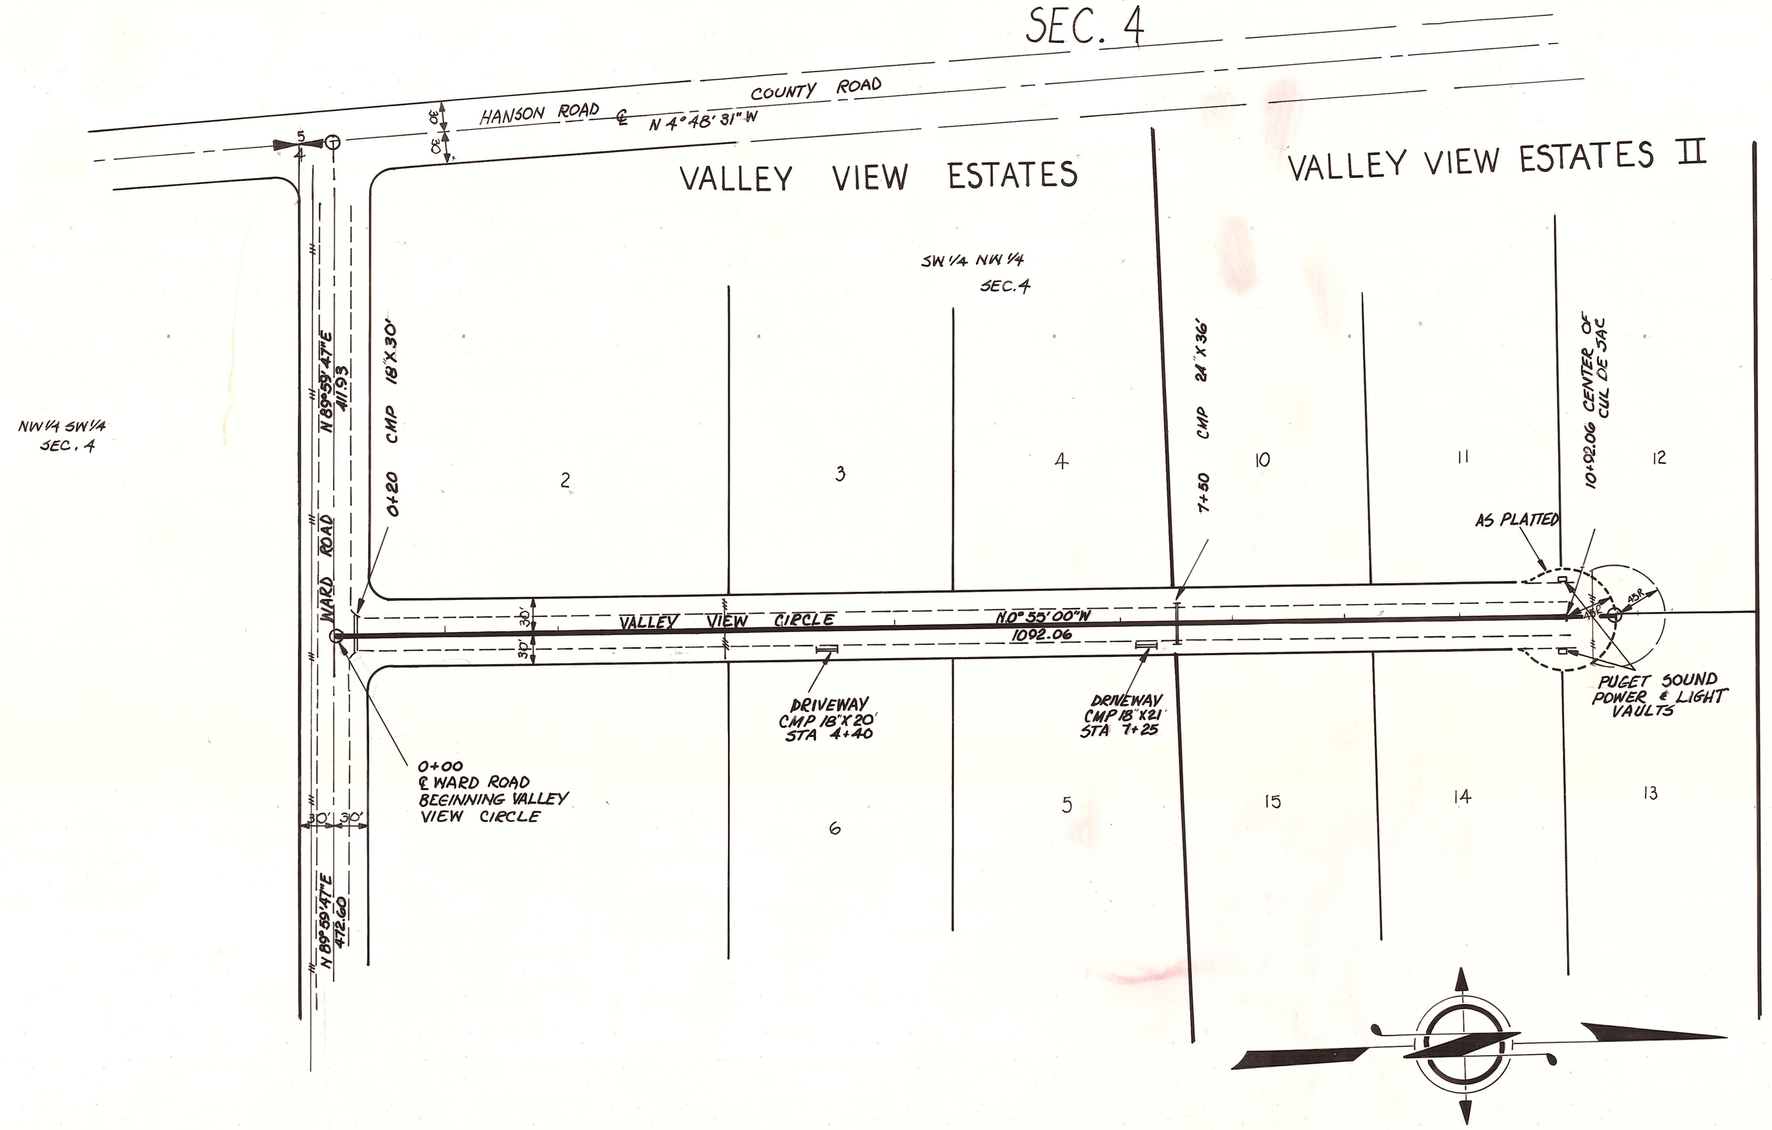

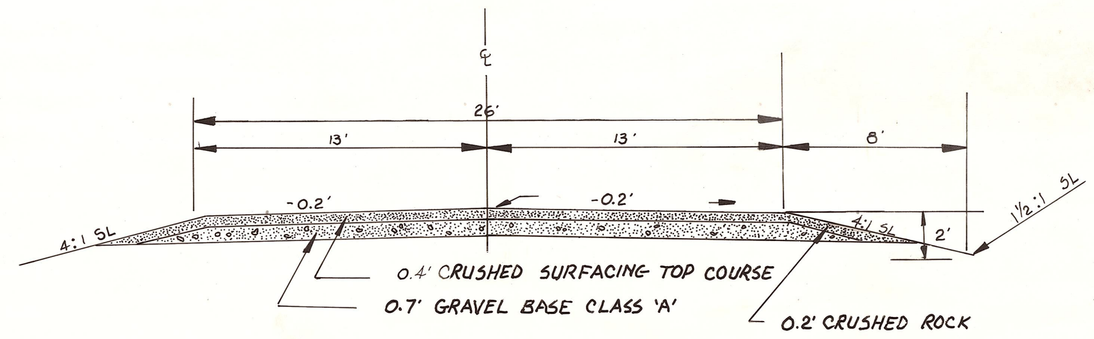

NW¼ NW¼ SEC. 4

JEROLD D. O'HARE STATE OF WASHINGTON REGISTERED PROFESSIONAL LAND SURVEYOR

Jerold D. O'Hare

KITTITAS COUNTY
ELLENSBURG, WASHINGTON
VALLEY VIEW CIRCLE

LENGTH: .21 MILE

SCALE: H 1" = 80'
V 1" = 8'

DRAWN BY WD DATE 8/21/74 SHEET NO. 1 OF 1

APPROVED: 8/28/74 Gordon E. Closson
DATE COUNTY ROAD ENGINEER

GORDON E. CLOSSON STATE OF WASHINGTON REGISTERED PROFESSIONAL ENGINEER

PLAN
SURVEYED
PLOTTED
DRAWN CHECKED
R. W.'s NOTED
NOTE BOOK
No.
STRUCTURE NOTATIONS CHECKED
BY
DATE

PROFILE
SURVEYED
PLOTTED
DRAWN CHECKED
R. W.'s NOTED
NOTE BOOK
No.
STRUCTURE NOTATIONS CHECKED
BY
DATE

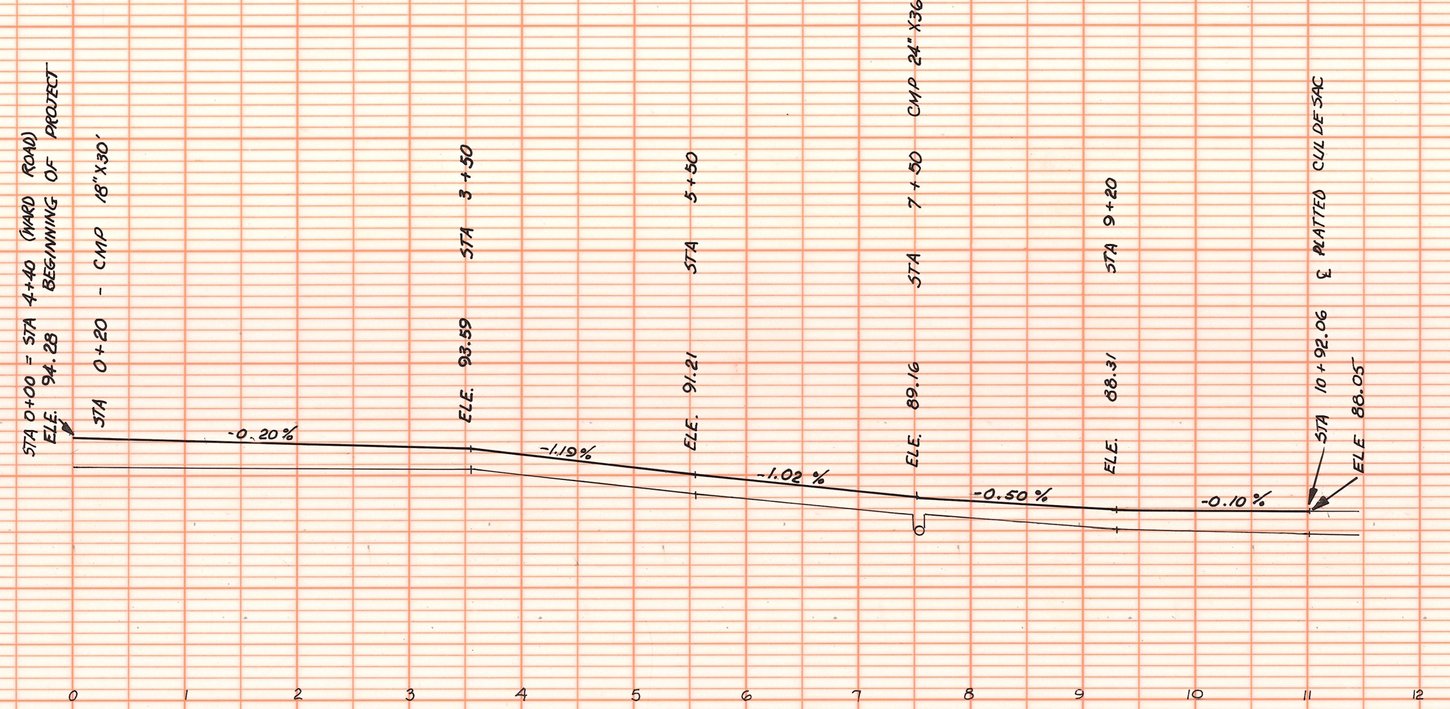

VALLEY VIEW CIRCLE
26-18

PLATE 1 PLAN-PROFILE B P R STANDARD
EUGENE DIETZGEN CO., CHICAGO - NEW YORK