# GOAT PEAK RANCH DIVISION III
## ZREBIEC ROAD

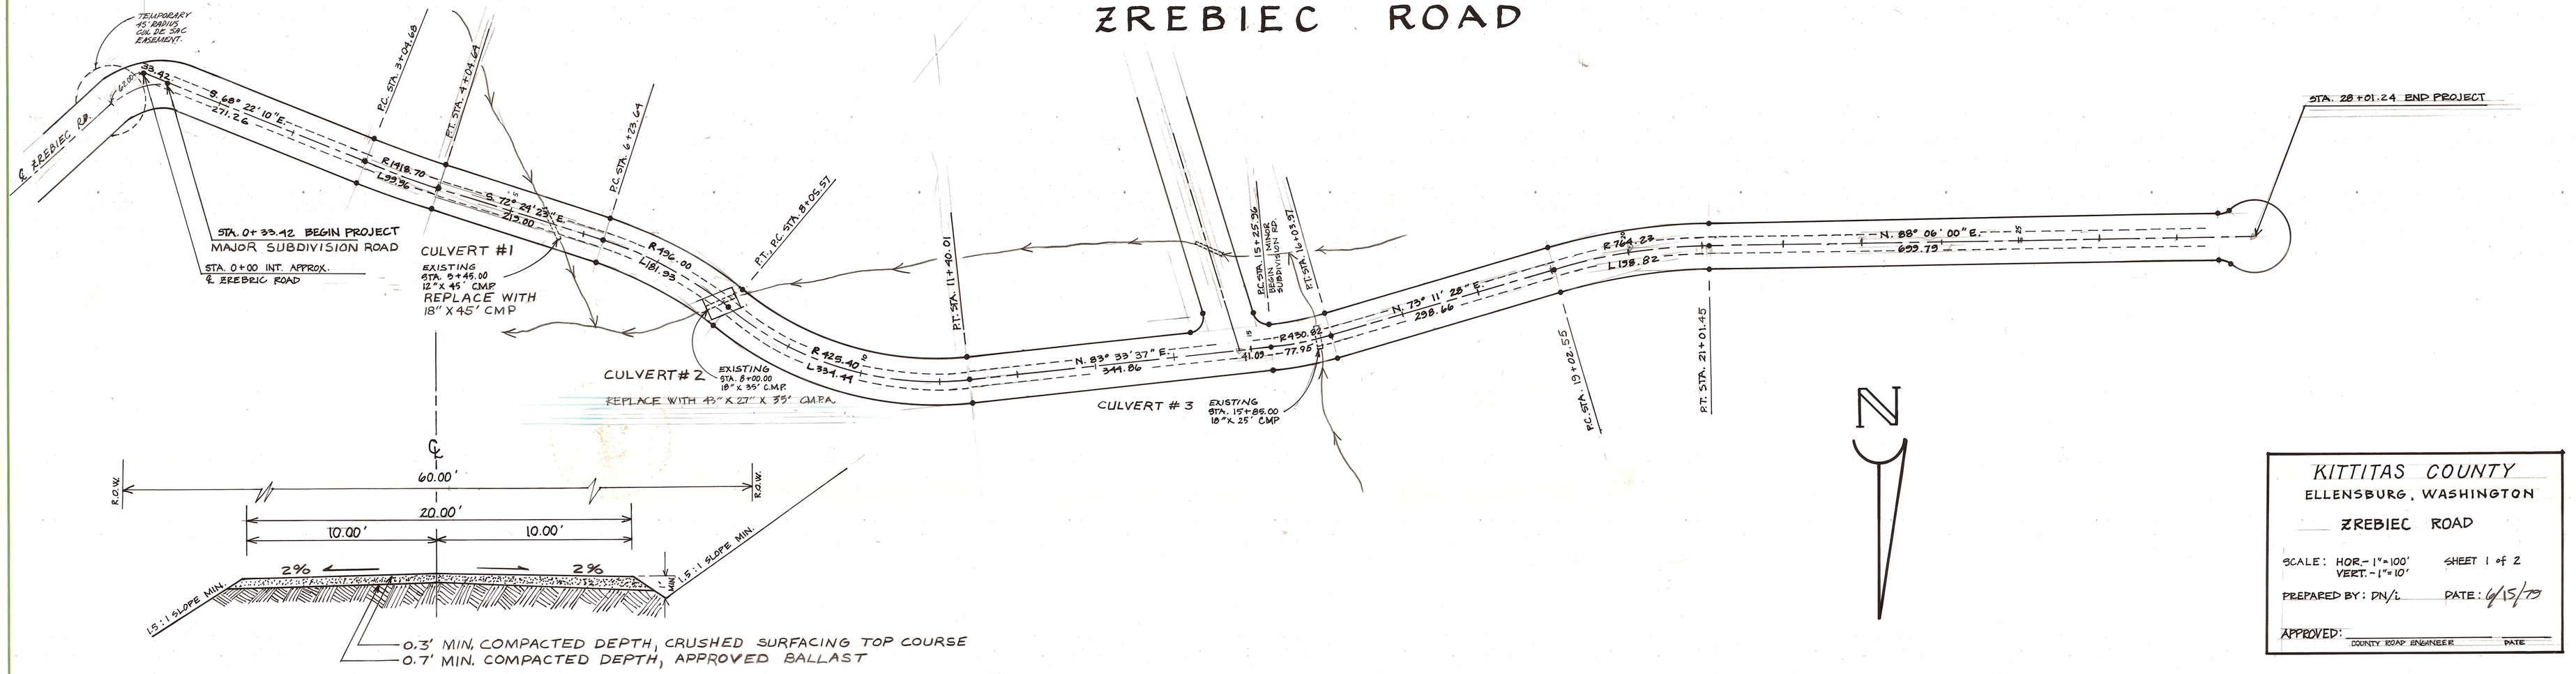


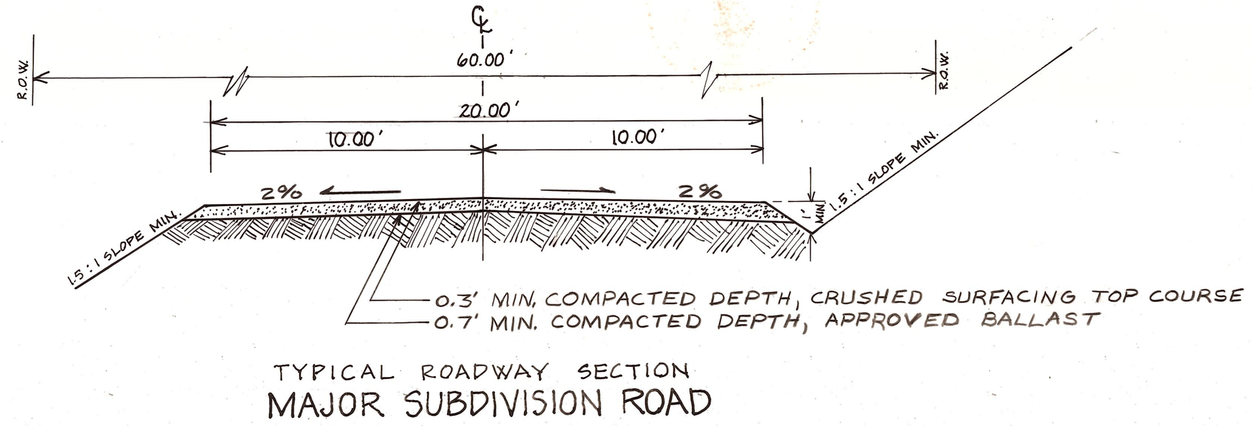


TYPICAL ROADWAY SECTION
MAJOR SUBDIVISION ROAD
NO SCALE

KITTITAS COUNTY
ELLENSBURG, WASHINGTON

ZREBIEC ROAD

SCALE: HOR.- 1"=100' VERT.- 1"=10'
SHEET 1 of 2

PREPARED BY: DN/L DATE: 6/15/79

APPROVED: _____ COUNTY ROAD ENGINEER DATE

PLAN
SURVEYED:
PLOTTED:
HIGHWAY CHECKED:
RT. OF WAY CHECKED:
NOTE BOOK
No.
BY
DATE

PROFILE
SURVEYED:
PLOTTED:
GRADES CHECKED:
R. W.'s NOTED:
STRUCTURE NOTATIONS CHECKED:
NOTE BOOK
No.
BY
DATE

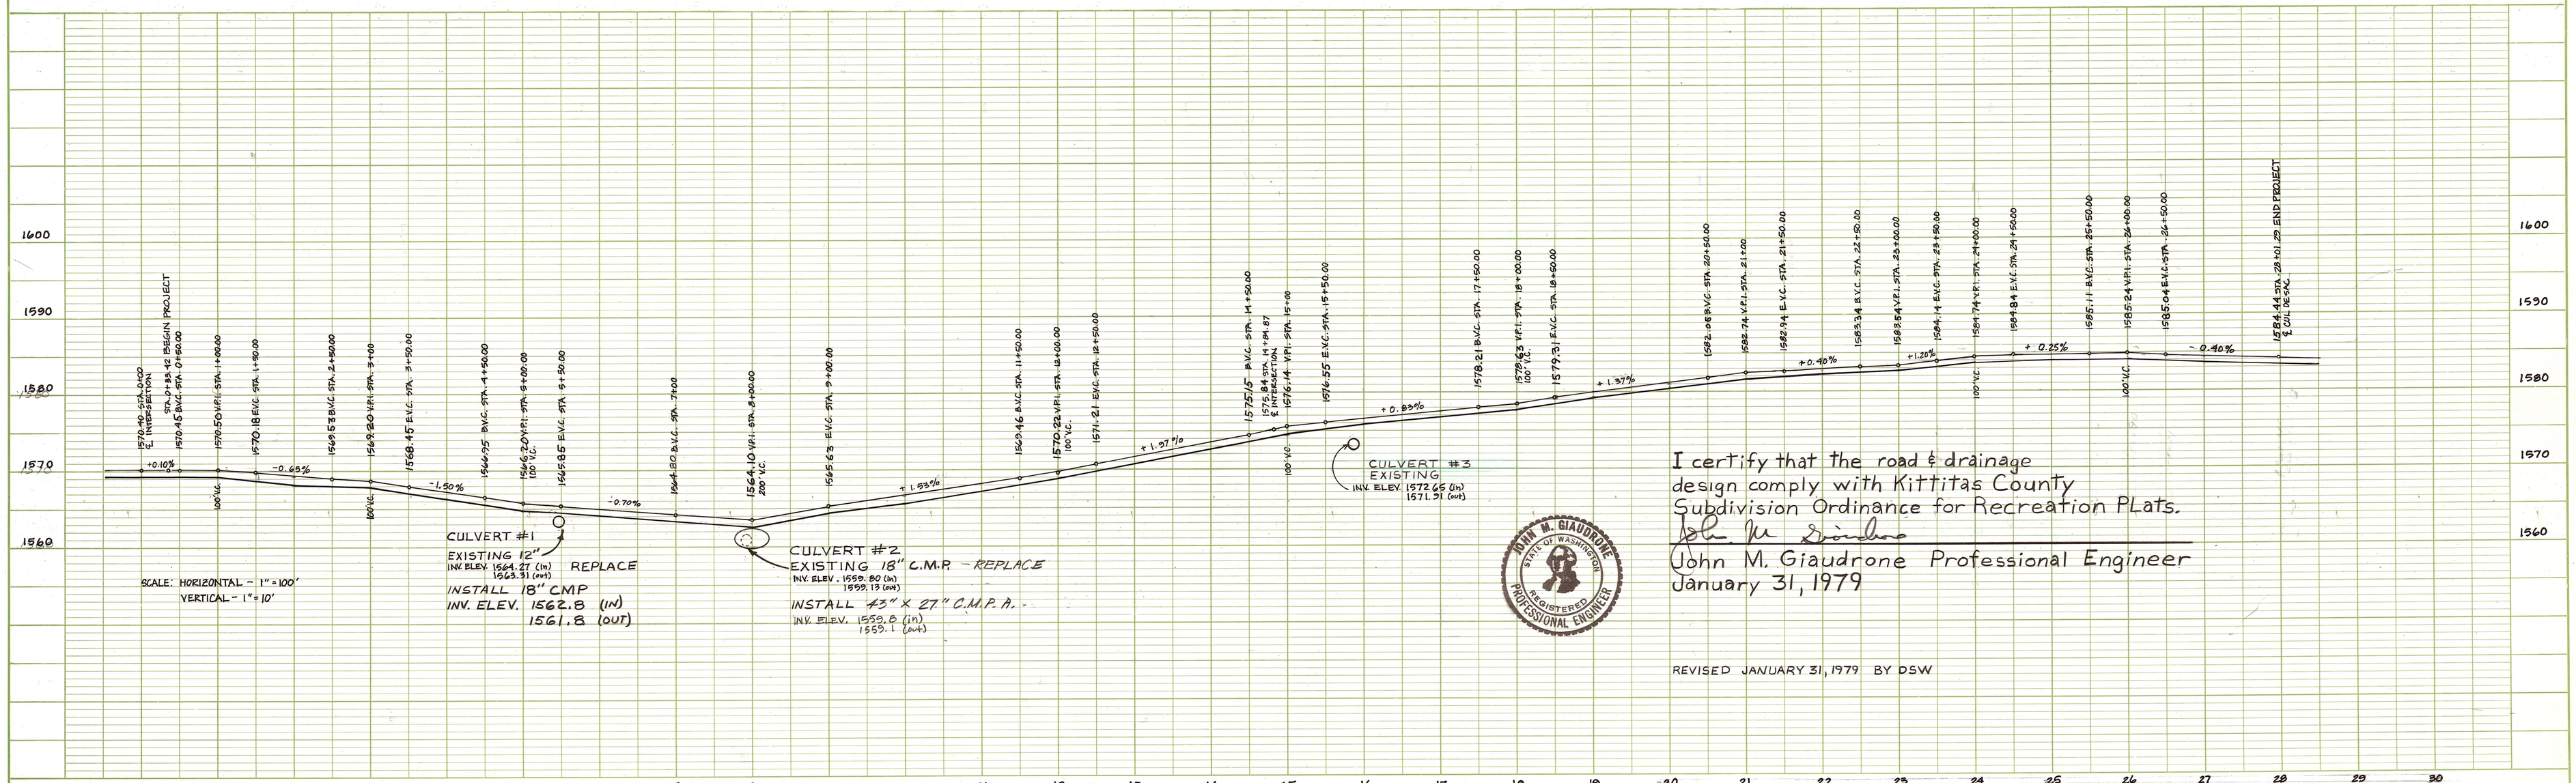


I certify that the road & drainage design comply with Kittitas County Subdivision Ordinance for Recreation PLats.

John M. Giaudrone Professional Engineer
January 31, 1979

JOHN M. GIAUDRONE STATE OF WASHINGTON REGISTERED PROFESSIONAL ENGINEER

REVISED JANUARY 31, 1979 BY DSW